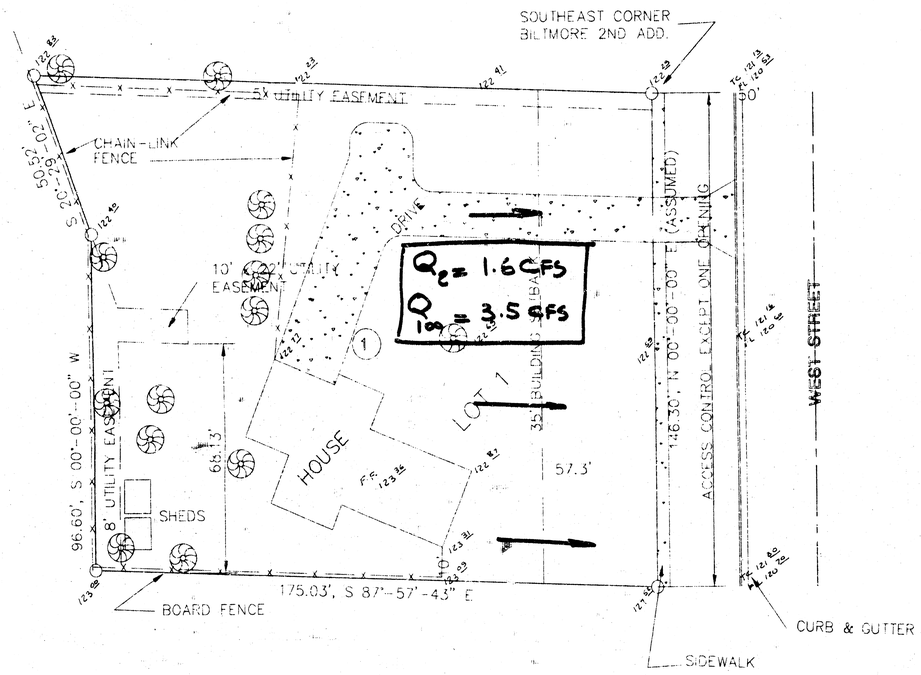

SCALE: 1" = 20'

A = 0.6 Ac
i_2 = 3.83 "/HR
i_{100} = 7.37 "/HR
C_2 = 0.68
C_{100} = 0.80

DRAINAGE PLAN

~~VICINITY MAP~~

FANSLER ADDITION TO WICHITA, SEDGWICK COUNTY, KANSAS

DESCRIPTION:

LOTS 22 & 23, BLOCK 1, GALYARDT'S FIRST ADDITION TO WICHITA, KANSAS.

SUBDIVIDER:

DAVE FANSLER
841 - NORTH WEST STREET
WICHITA, KANSAS 67203

SURVEYOR/AGENT:

BABAR M. KHAN, R.L.S.
MUNICIPAL ENGINEERS, P.A.
254-LAURA, SUITE 201
WICHITA, KANSAS 67203

PLAT DETAIL:

ZONING: LC
NUMBER OF LOTS: 1
MIN. LOT AREA: 10,000 S.F.

B.K. 12-3-93

SCALE: 1" = 20'	APPROVED:	DRAWN BY: B.K.
DATE: 11-13-93		CHECKED:
PROJECT NO: 93-115		SHEET NO.:

MUNICIPAL ENGINEERS
254-LAURA, SUITE 201
WICHITA, KANSAS 67211
316-262-3842

PLOTTED BY: PLOTSUPT ON DISK: 11\1\SHAW\FANSLER Mon Nov 15 11:51:00 1993