DRAINAGE PLAN
HOUDEK ADDITION
WICHITA, SEDGWICK COUNTY, KANSAS

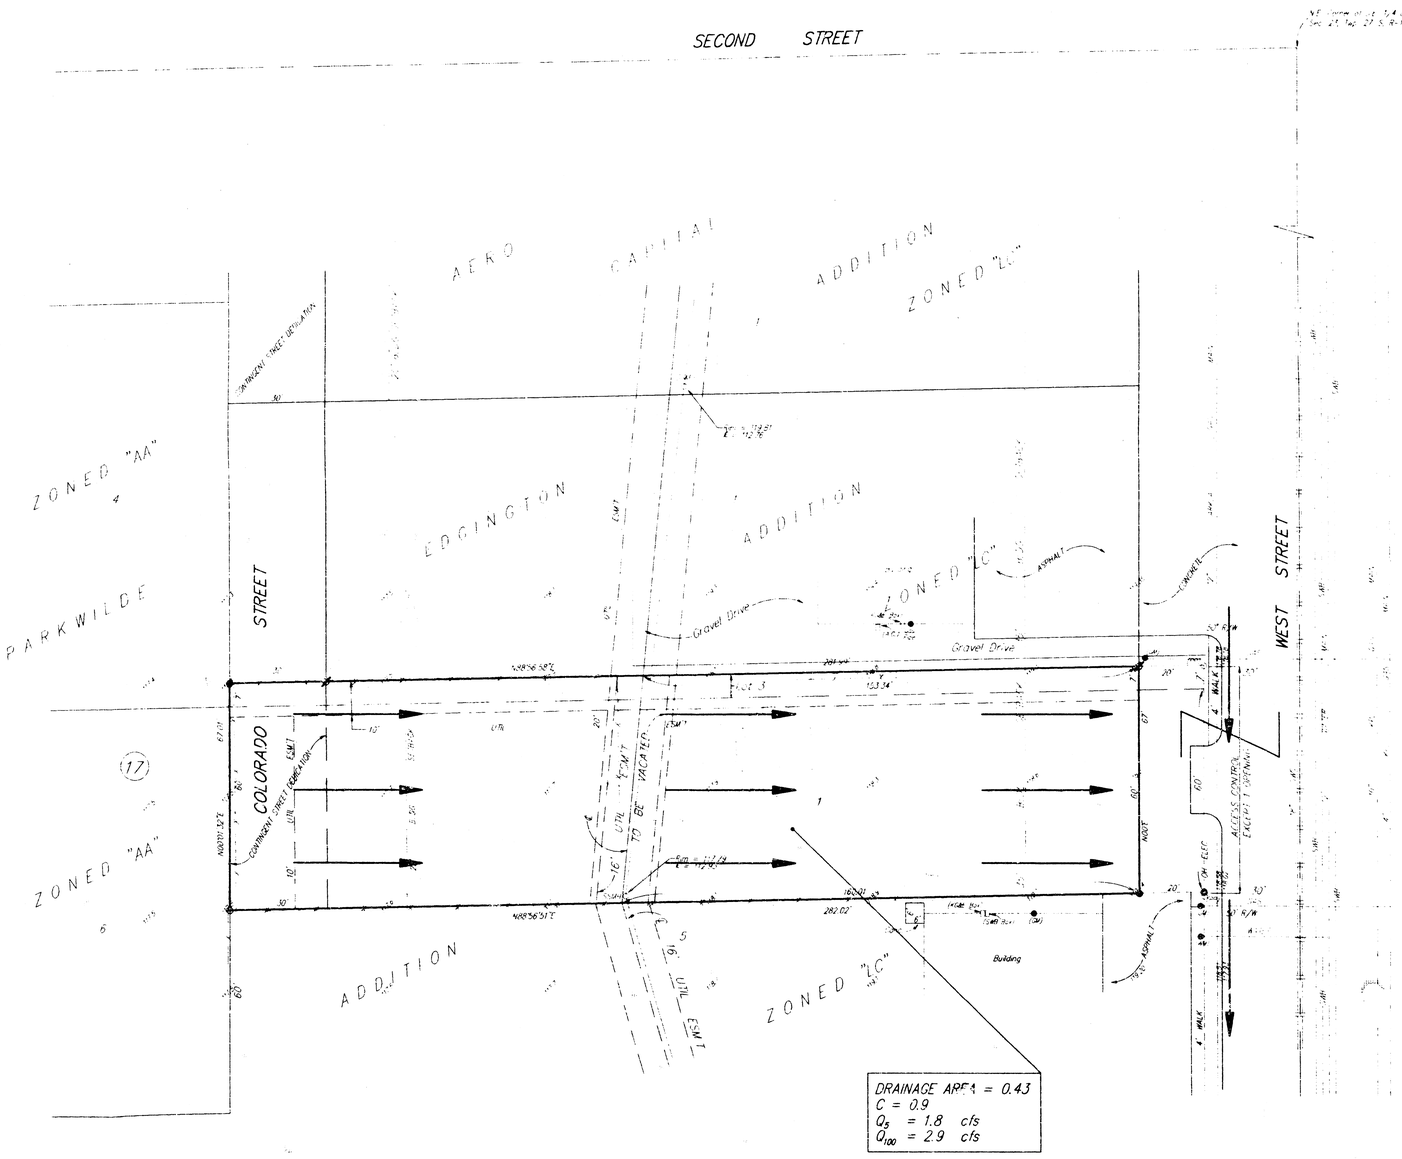

SCALE
1" = 20'

- = 1/2" REBAR "BAUGHMAN" CAP (SET)
- = 1/2" REBAR (FOUND)
- = 1/4" REBAR (FOUND)
- = 1" REBAR (FOUND)

LEGAL
A revision of the South 7' of Lot 3 and the North 60' of Lot 5, Block 17, Parkwilde Addition, Wichita, Kansas, located in the SE 1/4 of Sec. 23, Twp. 27-S, R-1-W

BENCHMARK
City Disc. 34' West and 19' South of intersection of ℄ of West Street and 2nd Street North
Elevation = 1189.97

OWNER
Marie Houdek
1137 N. Wood
Wichita, Ks. 67212
(316) 942-2256

31 AUG 1994

BAUGHMAN COMPANY P. A.
ENGINEERING & SURVEYING
316/262-7271 • 315 ELLIS • WICHITA, KANSAS 67211