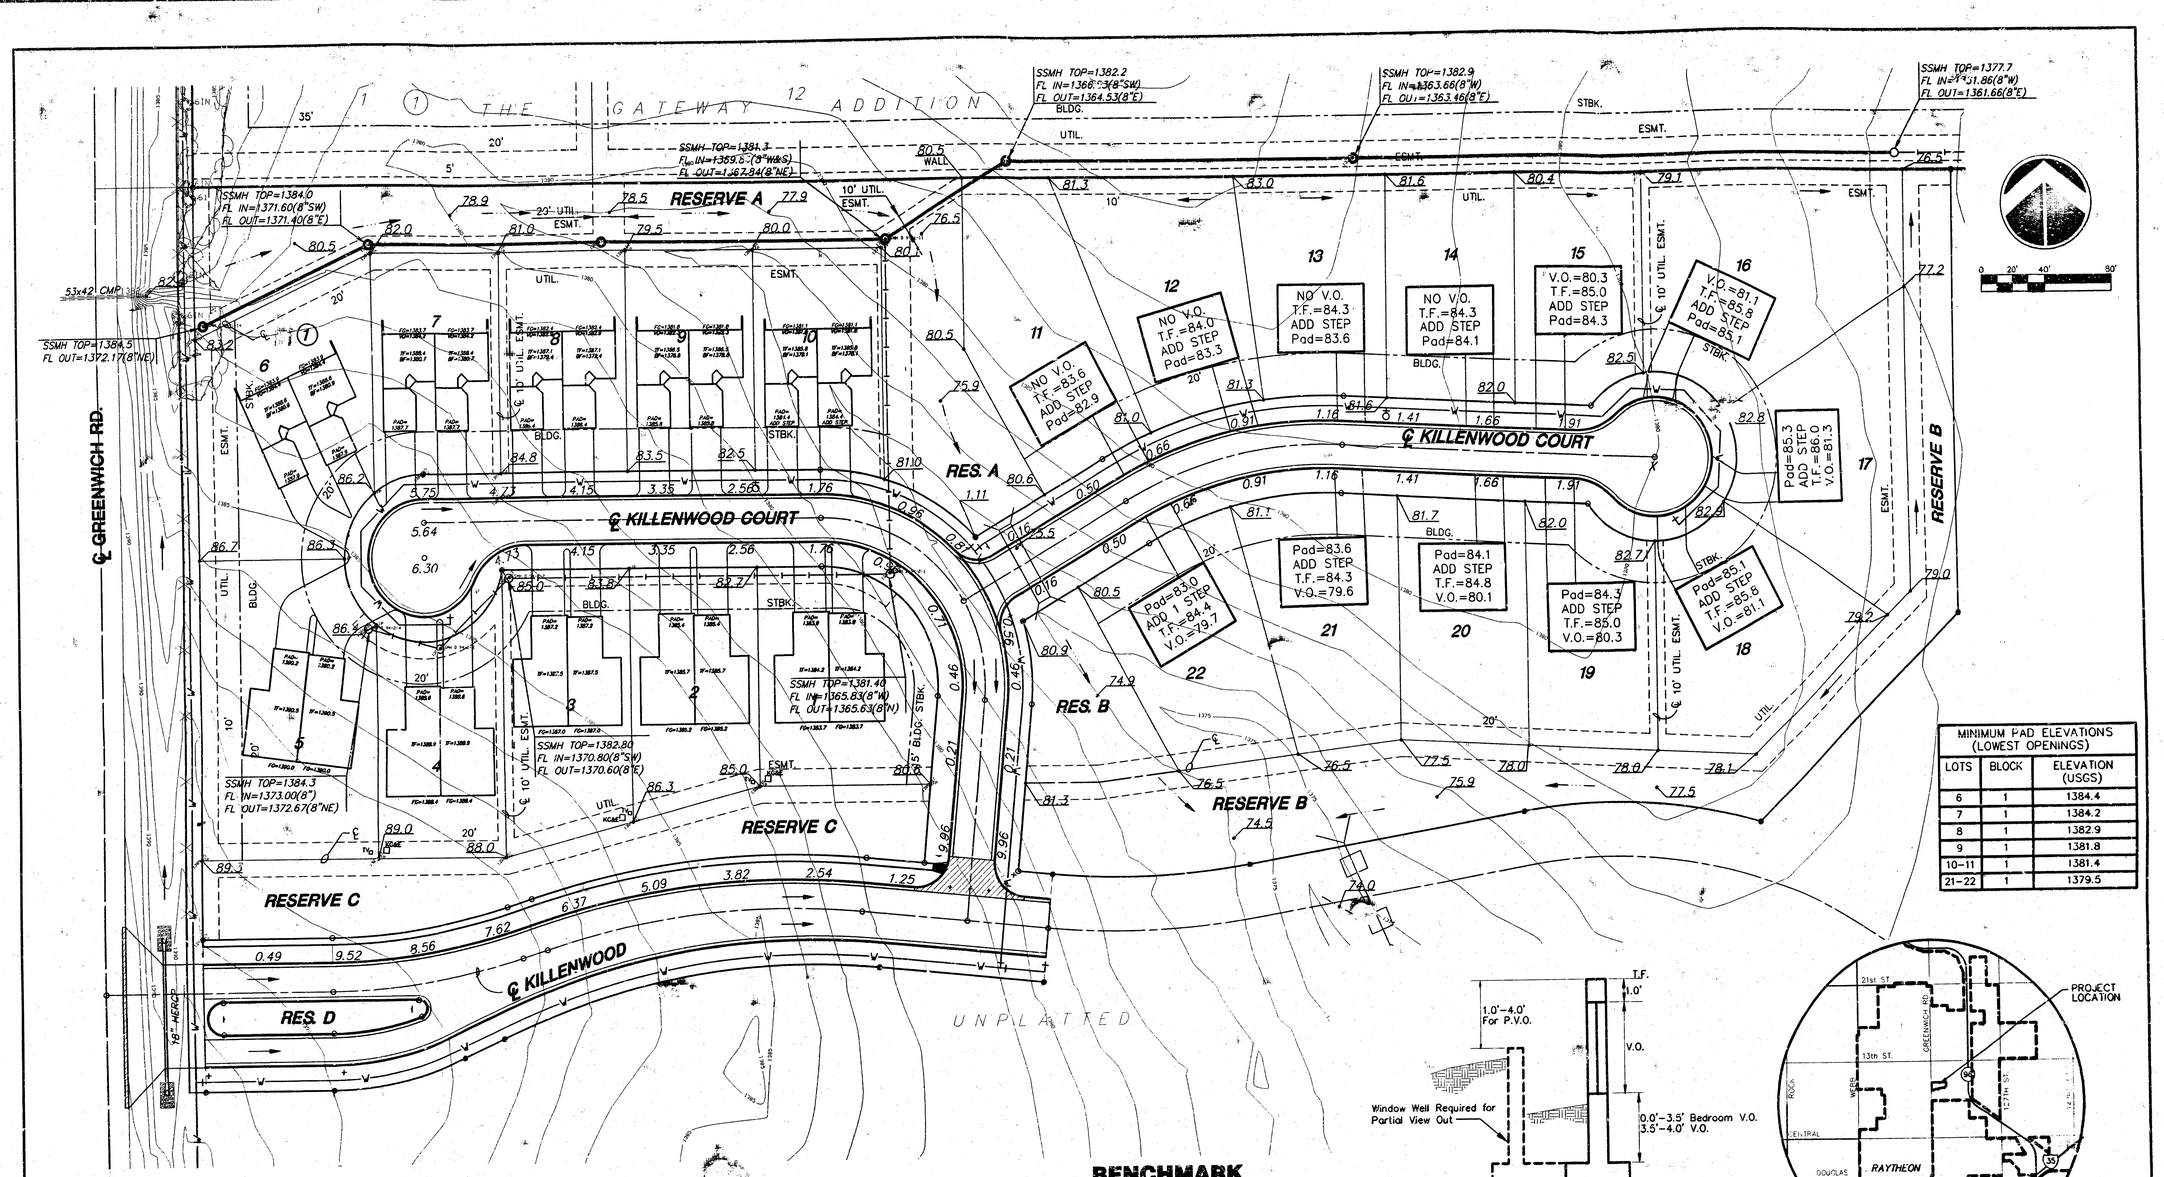

MINIMUM PAD ELEVATIONS (LOWEST OPENINGS)		
LOTS	BLOCK	ELEVATION (USGS)
6	1	1384.4
7	1	1384.2
8	1	1382.9
9	1	1381.8
10-11	1	1381.4
21-22	1	1379.5

VIEW OUT & PARTIAL VIEW OUT DETAIL

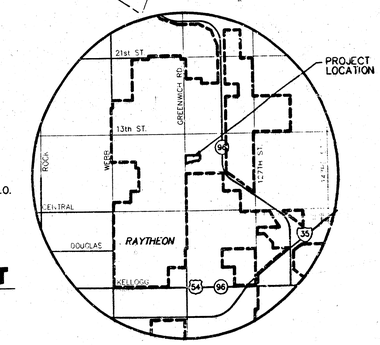

VICINITY MAP

BENCHMARK

BM#1 T POST 826.63' NORTH 1/4 COR.
1.45' WEST FENCE LINE.
ELEV. = 1389.80

GRADING PLAN

KILLENWOOD POINTE ADDITION

REVISED: DECEMBER 2001 (LOTS 1-10)

DATE: AUGUST 2000

OWNERS/DEVELOPER: KISER GATEWAY, LLC & WILLARD J. KISER PROPERTIES, LLC.

APPROVED DRAINAGE PLAN

JEFFREY T. CARTWRIGHT LICENSED 14371 PROFESSIONAL ENGINEER
12-6-01

MKEC ENGINEERING CONSULTANTS, INC.
411 N. WEBB ROAD
WICHITA, KS. 67206
316-684-9600

R:\FILE\DRAINAGE\DOC2001

KILLENWOOD POINTE

H:\CIVIL\00062\DWG\GRAD\00062GRD.DWG Thu Dec 06 11:33:44 2001