MAXWELL

3RD ADDITION

DRAINAGE PLAN

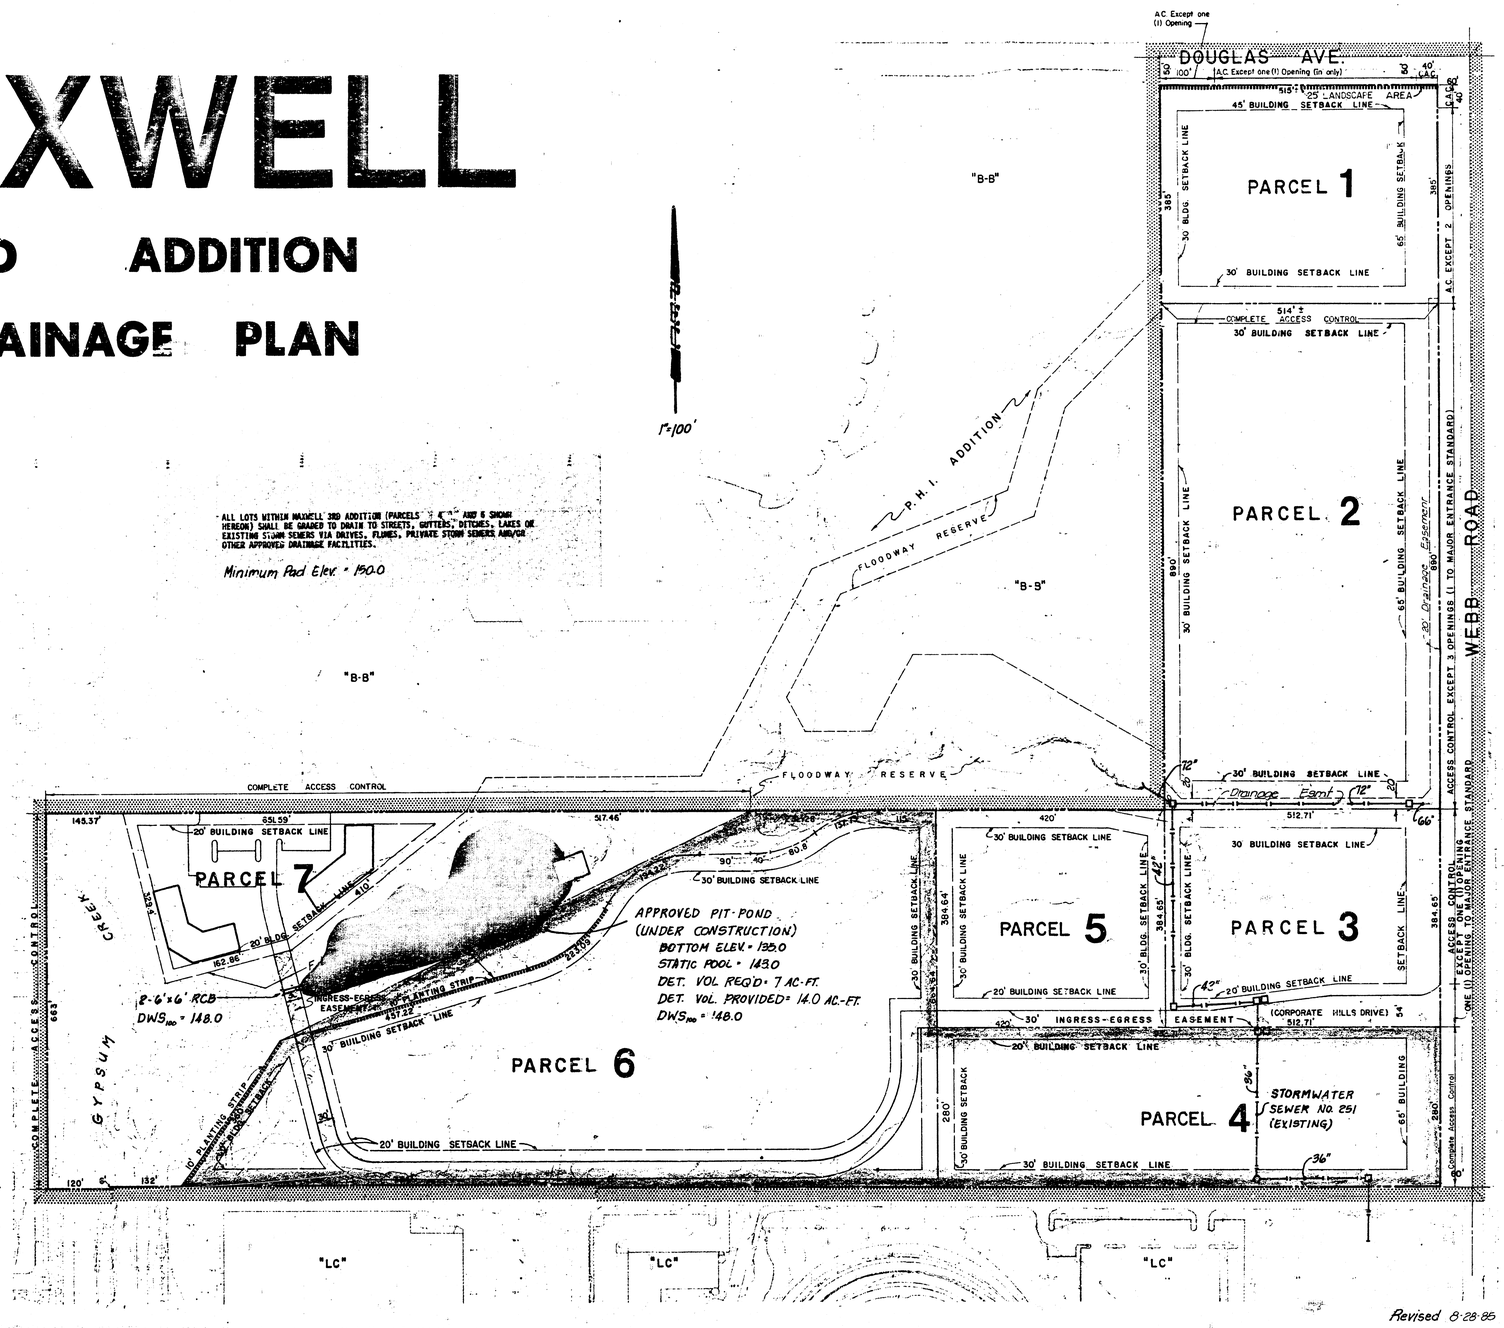

CHARLES S. BROWN
LICENSED
7581
KANSAS
PROFESSIONAL ENGINEER