DRAINAGE PLAN
PRAIRIE VILLA AT BEACON HILL
WICHITA, SEDGWICK COUNTY, KANSAS

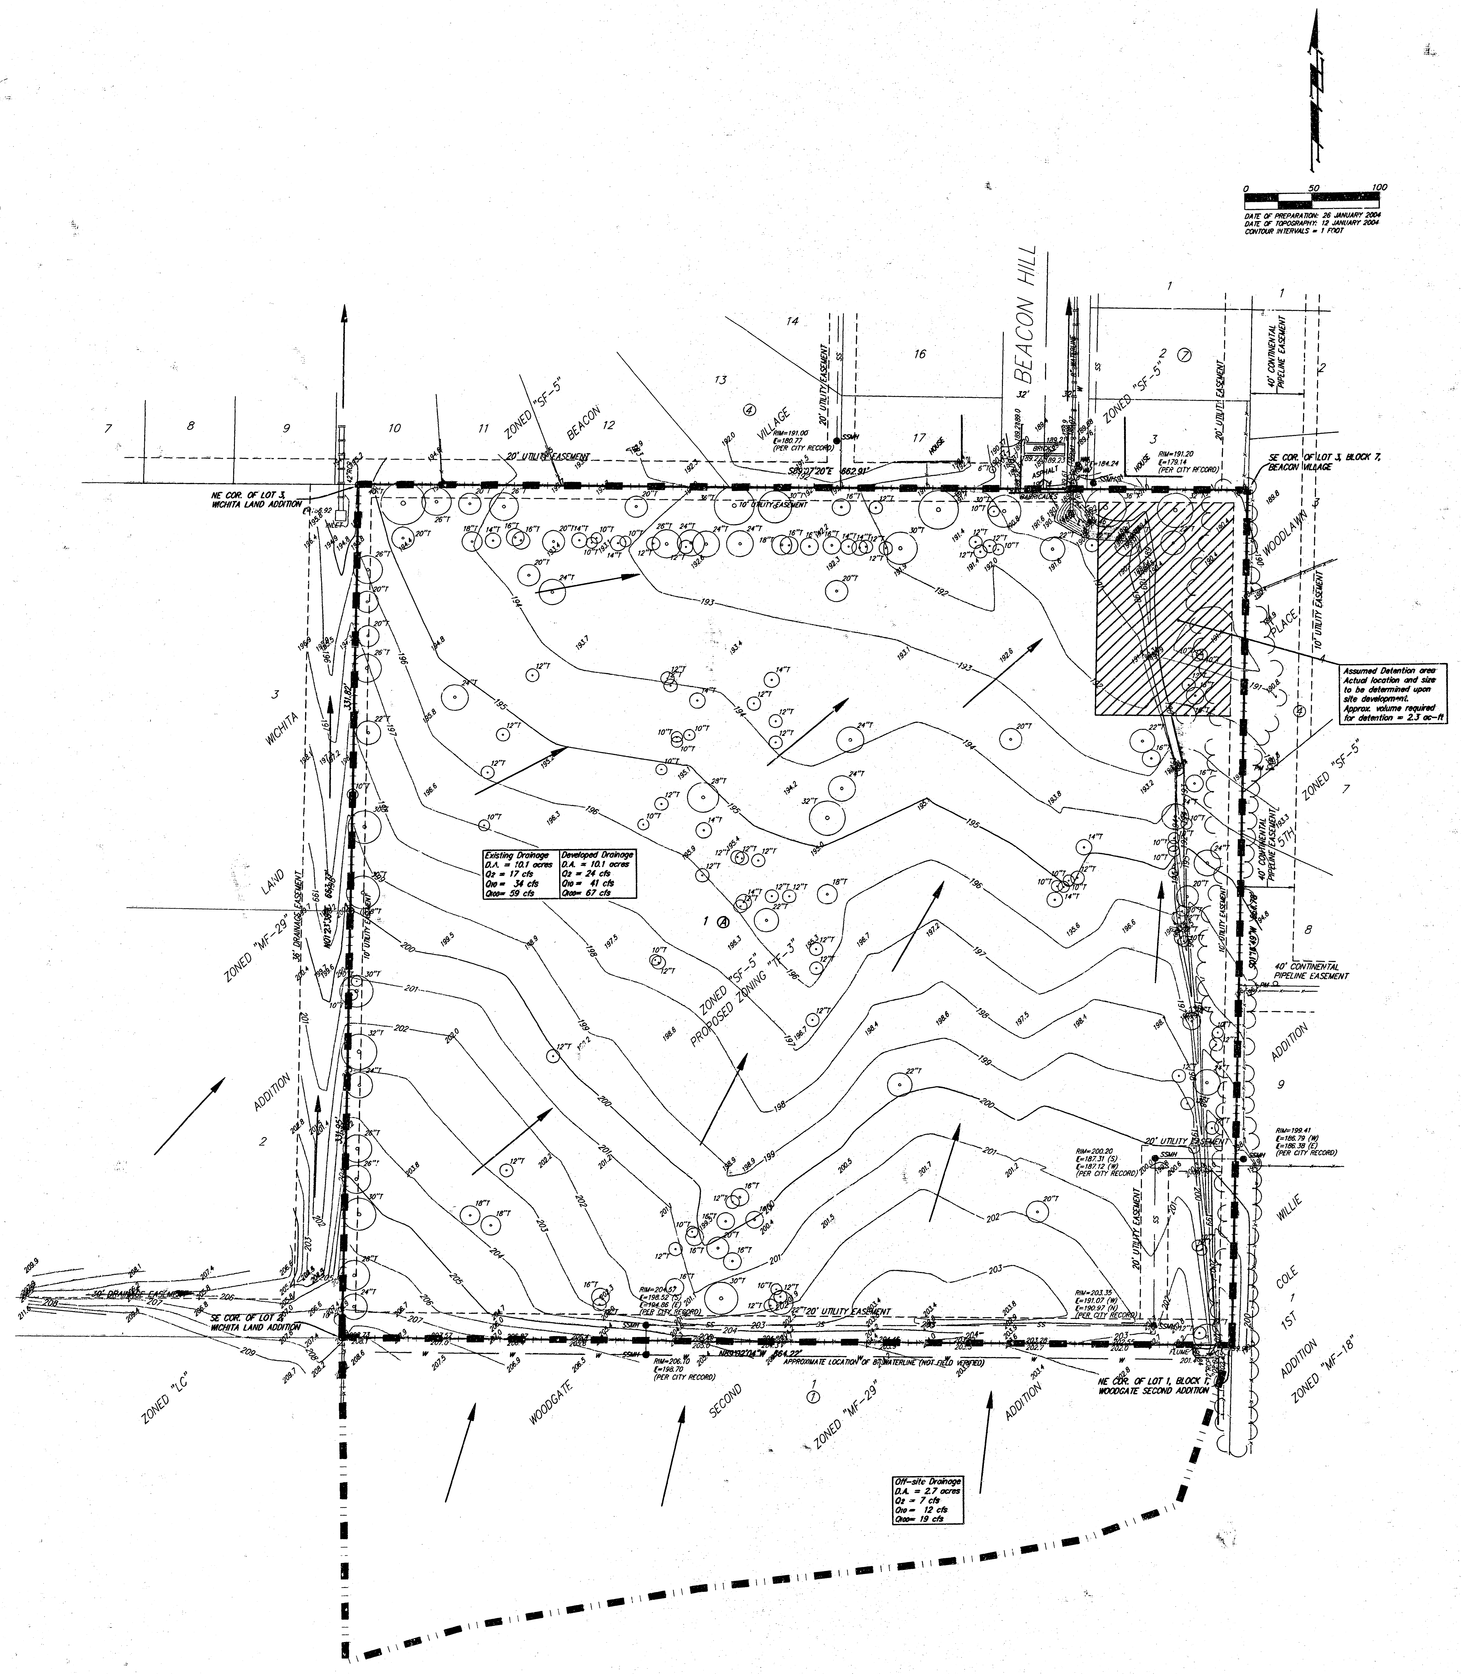

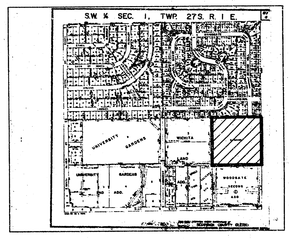

BENCHMARK:
"T" BACK OF WALK SW CORNER OF WOODGATE 2ND ADDITION.
ELEV. = 221.83 CITY DATUM

"X" ON INLET TOP SW OF NW CORNER OF WICHITA LAND ADDITION.
ELEV. = 195.45

- ø = ø4 REBAR W/ "BAUGHMAN" CAP (FOUND)
- ● = ø4 REBAR W/ "BAUGHMAN" CAP (SET)
- ◎ = ø4 REBAR W/ "SRII" CAP (FOUND)
- ⊠ = 1 1/4" IRON (FOUND)
- ○ = 3/4" IRON (FOUND)

- Sign = Sign
- SSMH = Sanitary Sewer Manhole
- T = Tree
- WM = Water Meter
- WV = Water Valve
- PM = Pipeline Marker

26 JANUARY 2004

BAUGHMAN COMPANY P. A.
ENGINEERING, SURVEYING, & PLANNING
316-262-7271 • 315 ELLIS • WICHITA, KANSAS 67211