DRAINAGE PLAN
PREMIER ADDITION
WICHITA, SEDGWICK COUNTY, KANSAS

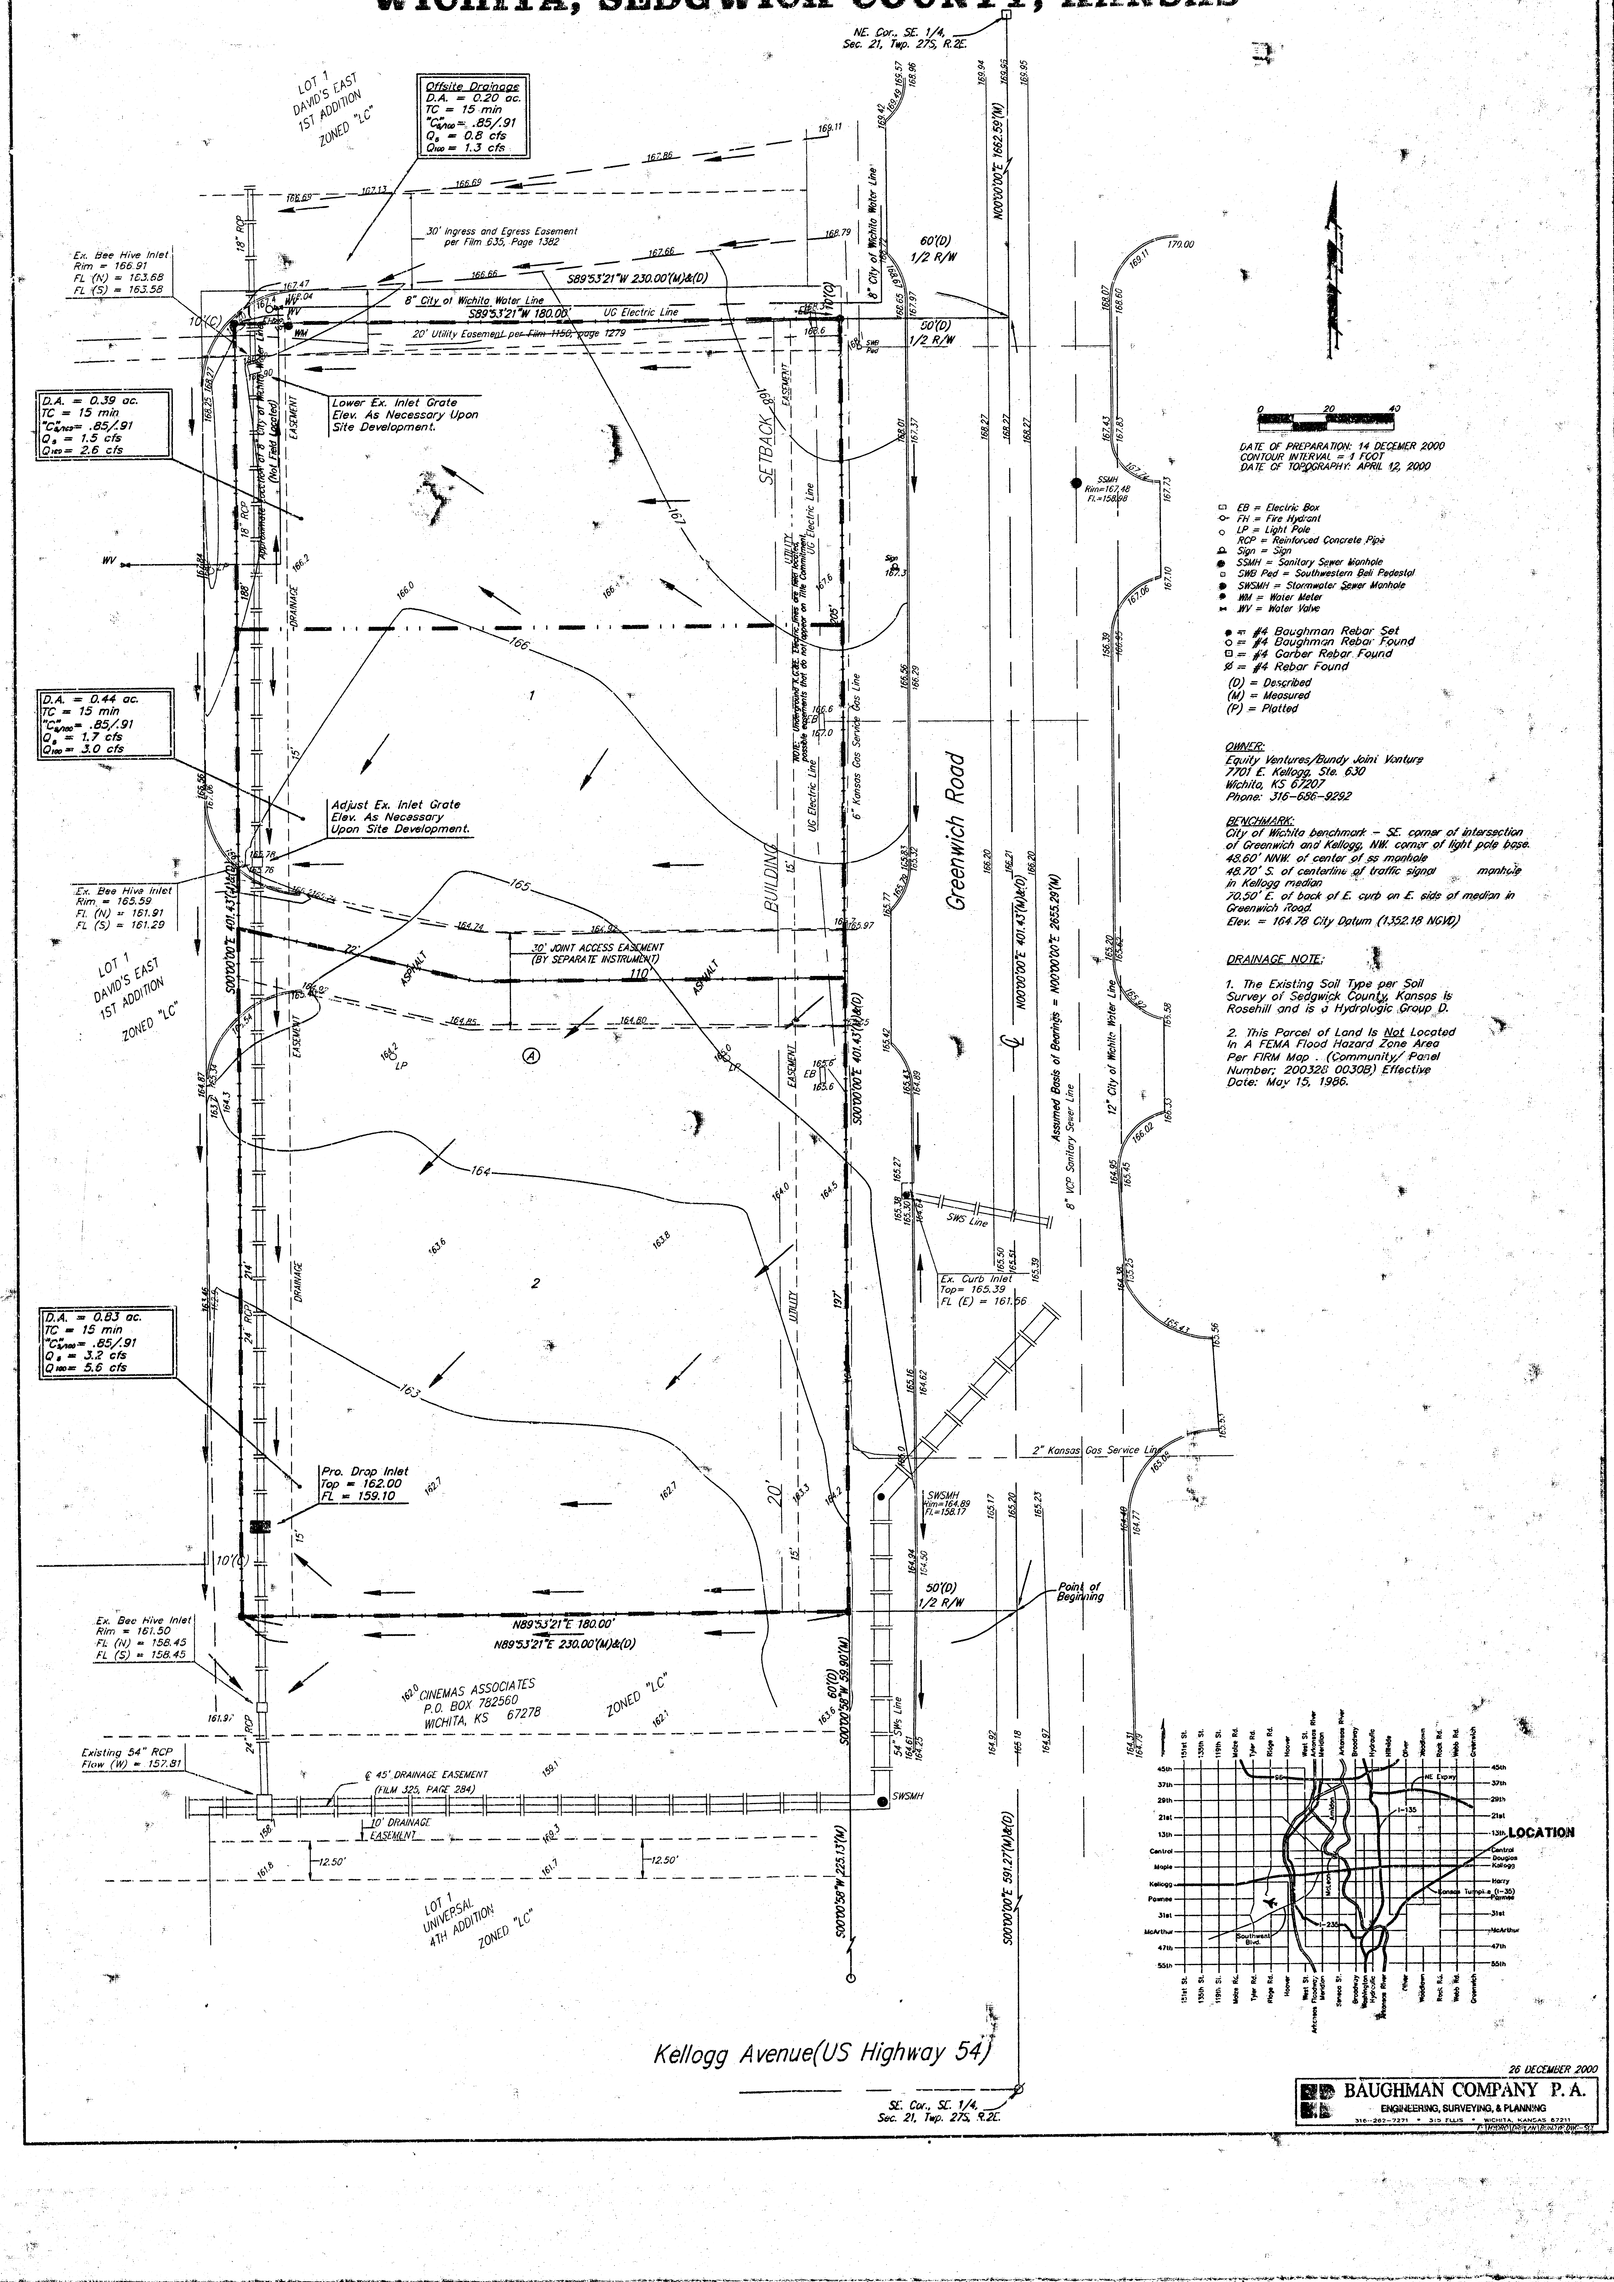

26 DECEMBER 2000

BAUGHMAN COMPANY P.A.
ENGINEERING, SURVEYING, & PLANNING
316-262-7271 * 315 ELLIS * WICHITA, KANSAS 67211