DRAINAGE PLAN

VIA CHRISTI REGIONAL MEDICAL CENTER, INC.

TO WICHITA, SEDGWICK COUNTY, KANSAS

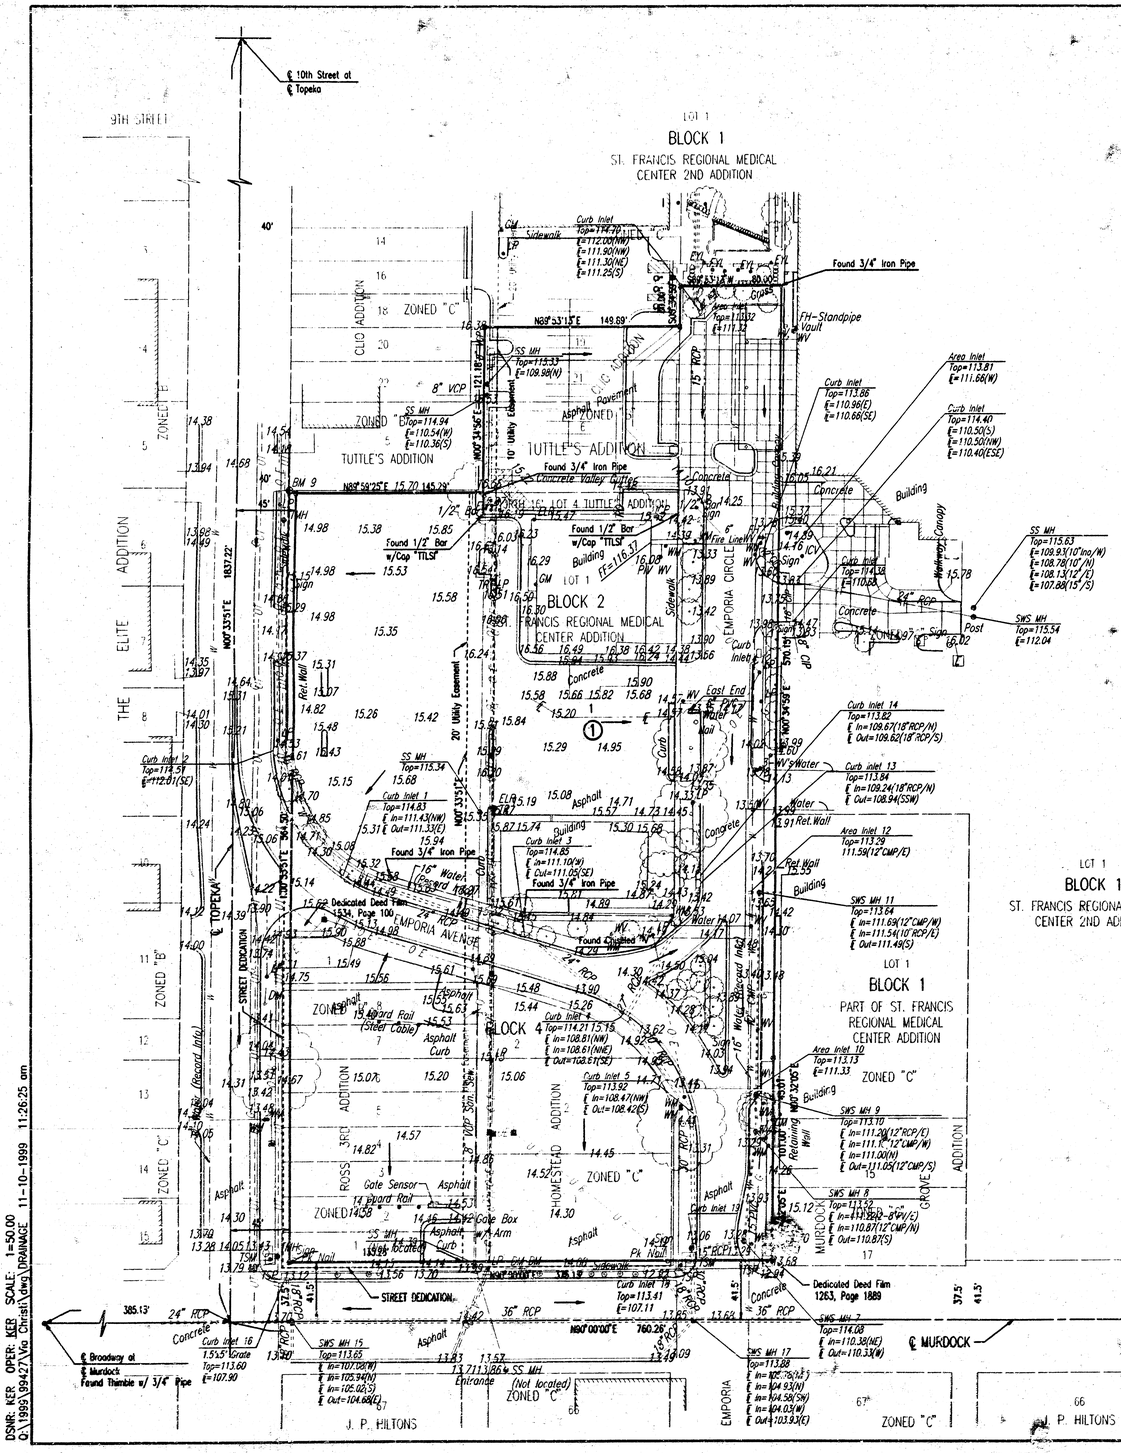
℄ 10th Street at ℄ Topeka
9TH STREET
LOT 1
BLOCK 1
ST. FRANCIS REGIONAL MEDICAL CENTER 2ND ADDITION
ZONED "C"
CLIO ADDITION
TUTTLE'S ADDITION
Found 3/4" Iron Pipe
Found 1/2" Bar w/Cap "TTLS"
BM 9
LOT 4 TUTTLE'S ADDITION
BLOCK 2
ST. FRANCIS REGIONAL MEDICAL CENTER ADDITION
LOT 1
EMPORIA CIRCLE
ELITE ADDITION
THE TOPEKA
EMPORIA AVENUE
STREET DEDICATION
BLOCK 4
ZONED "B"
ZONED "C"
ROSS 3RD ADDITION
HOMESTEAD ADDITION
GROVE ADDITION
MURDOCK
ST. FRANCIS
Curb Inlet 1
Curb Inlet 2
Curb Inlet 3
Curb Inlet 4
Curb Inlet 5
Curb Inlet 10
Curb Inlet 12
Curb Inlet 13
Curb Inlet 14
Curb Inlet 16
Curb Inlet 17
Curb Inlet 18
Curb Inlet 19
SS MH
SWS MH 7
SWS MH 8
SWS MH 9
SWS MH 11
SWS MH 15
Area Inlet 10
Area Inlet 12
Area Inlet 13
FH-Standpipe
Gate Valve
Gate Box
Post
Sign
Concrete
Asphalt
Building
Retaining Wall
Ret.Wall
Pk Wall
Curb
Sidewalk
Water
Gas
Fire Line
Guard Rail
Gate Sensor
Arm
Dedicated Deed Film 1263, Page 1889
Dedicated Deed Film 1534, Page 100
Found Chiseled "X"
Found 3/4" Iron Pipe
Found 1/2" Bar w/Cap "TTLS"
Broadway at ℄ Murdock
Found Thimble w/ 3/4" Pipe
℄ MURDOCK
℄ Murdock at ℄ St. Francis St. South
Found Thimble w/ 5/8" Rebar
J. P. HILTONS
ZONED "C"
(Not located)
20' Utility Easement
10' Utility Easement
N89°58'25"E 15.70 145.29'
N89°53'15"E 149.69'
N00°34'59"E 364.50'
N00°33'51"E 1837.22'
N00°00'00"E 760.26'
385.13'
24" RCP
36" RCP
15" RCP
18" RCP
8" VCP
Curb Inlet 16 1.5x3.5 Grate Top=113.60 E=107.90
SWS MH 15 Top=113.65 I=107.09(W) I=105.94(N) I=105.08(S) O=104.68(E)
Curb Inlet 1 Top=114.53 I=111.43(NW) O=111.33(E)
Curb Inlet 2 Top=114.59 E=112.01(SE)
SS MH Top=115.34
SS MH Top=115.33 E=109.98(N)
SS MH Top=114.94 E=110.54(W) E=110.36(S)
Curb Inlet Top=114.70 E=112.00(NW) E=111.90(NW) E=111.30(NE) E=111.25(S)
Curb Inlet Top=113.86 E=110.96(E) E=110.66(SE)
Area Inlet Top=115.81 E=111.66(W)
Curb Inlet Top=114.40 E=110.50(S) E=110.50(NW) E=110.40(ESE)
SS MH Top=115.63 I=109.93(10"Ino/W) I=108.78(10"/N) I=108.13(12"/E) I=107.88(15"/S)
SWS MH Top=115.54 E=112.04
Curb Inlet Top=114.38 E=110.88
Curb Inlet 14 Top=113.82 I=109.67(18"RCP/N) O=109.62(18"RCP/S)
Curb Inlet 13 Top=113.64 I=108.24(18"RCP/N) O=108.94(SSW)
Area Inlet 12 Top=113.29 111.59(12"CMP/E)
SWS MH 11 Top=113.64 I=111.69(12"CMP/W) I=111.54(10"RCP/E) O=111.49(S)
Area Inlet 10 Top=113.13 E=111.33
SWS MH 9 Top=113.10 I=111.20(12"RCP/E) I=111.15(12"CMP/W) I=111.08(N) O=111.05(12"CMP/S)
SWS MH 8 Top=113.52 I=111.20(8"PVC/E) I=110.87(12"CMP/N) O=110.87(S)
SWS MH 7 Top=114.08 I=110.38(NE) O=110.33(W)
SWS MH 17 Top=113.88 I=105.75(12") I=104.93(N) I=104.58(SW) I=104.03(W) O=103.93(SE)
Curb Inlet 19 Top=113.41 E=107.11
Curb Inlet 18 Top=113.82 E=107.82
Curb Inlet 17 Top=113.82 E=107.82
Curb Inlet 16 Top=113.82 E=107.82
Curb Inlet 5 Top=113.92 I=108.47(NW) O=108.42(SE)
Curb Inlet 4 Top=114.21 15.15 I=108.81(NW) I=108.61(NNE) O=108.61(SE)
Curb Inlet 3 Top=114.85 I=111.10(W) O=111.05(SE)
Curb Inlet 1 Top=114.53 I=111.43(NW) O=111.33(E)
Curb Inlet 2 Top=114.59 E=112.01(SE)
Found 3/4" Iron Pipe
Found 1/2" Bar w/Cap "TTLS"
Found Chiseled "X"
16" Water
Fire Line
Gas
Sidewalk
Curb
Asphalt
Concrete
Building
Retaining Wall
Ret.Wall
Pk Wall
Guard Rail (Steel Cable)
Gate Sensor
Gate Box
Arm
Post
Sign
Water
Gas
Fire Line
Curb
Sidewalk