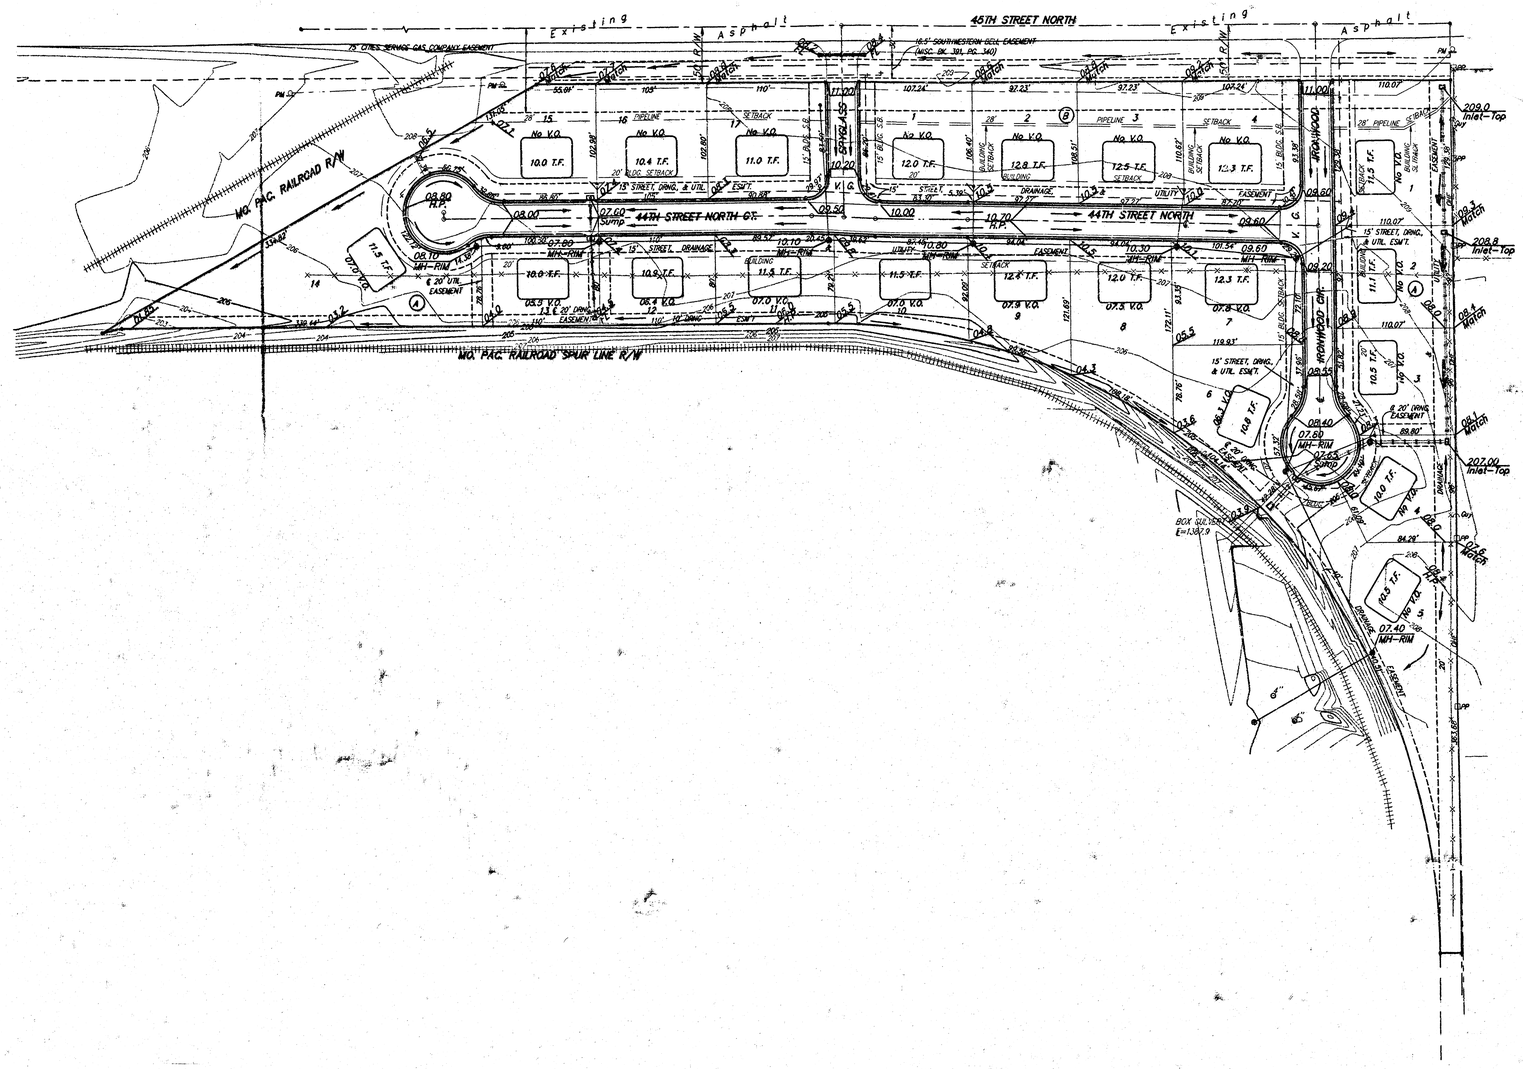

SCALE: 1" = 60'
• = IRON

NOTES:

Proposed Top of Foundation Elevations Are Shown On Plans. Contractor to Set Finished Floor Elevations.

All Street Elevations Shown on Plans Are for Top of Curb (Full-Height).

This Grading Plan is Designed with View-Out Basements. Elevations Shown at Rear of House (XX.X V.O.) Are for Minimun Opening.

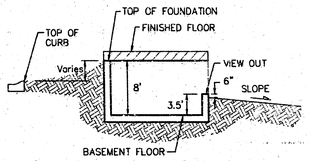

TYPICAL VIEW OUT

NO SCALE

WILLOW PLACE ADDITION

GRADING PLAN

CITY OF WICHITA, KANSAS

BAUGHMAN COMPANY P.A.

ENGINEERING, SURVEYING, & PLANNING

316-262-7271 • 315 ELLIS • WICHITA, KANSAS 67211

PROJECT NUMBER					SHEET 1 OF 1
DESIGN BLP	DRAWN MAK	APPROVED	DATE 09/05/00	SCALE 1" = 60'	

Willowplc\Grade