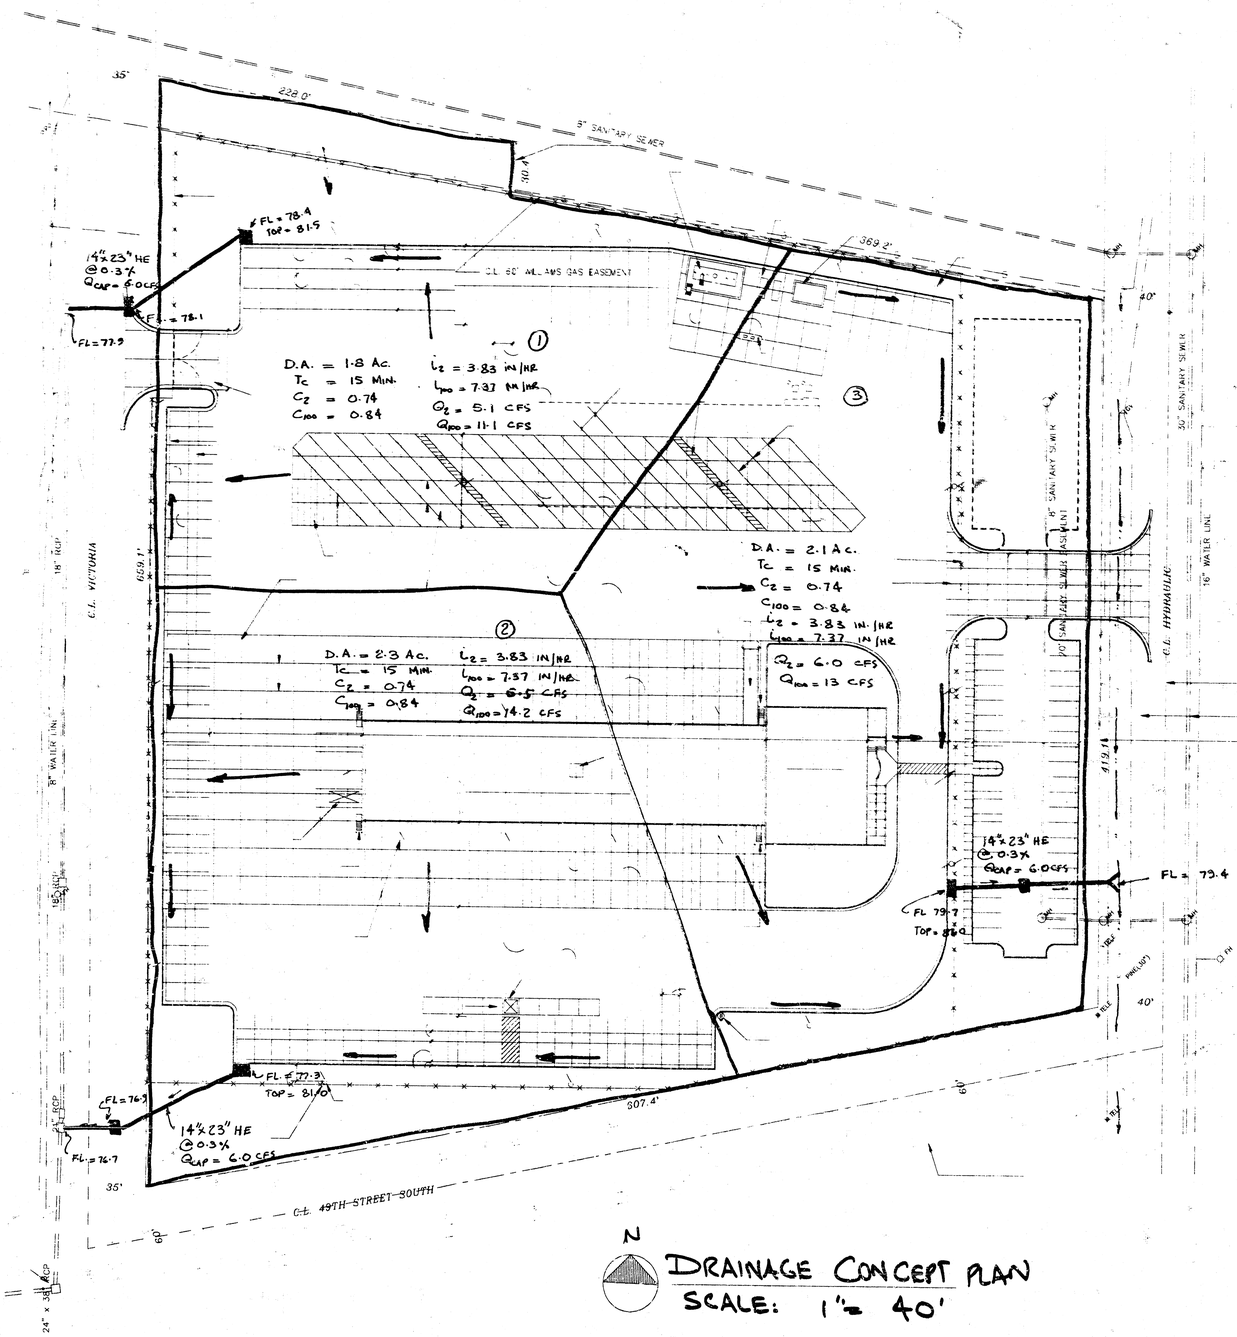


N

DRAINAGE CONCEPT PLAN
SCALE: 1" = 40'

NOTE: $Q_2$ TO BE DISCHARGED OFF SITE.
($Q_{100} - Q_2$) TO BE RETAINED IN PARKING AREA.

49th St $70,000
Victoria $50,000

YELLOW FREIGHT ADDITION TO WICHITA, KANSAS.

6-21-93

YELLOW

BABAR KHAN
MUNICIPAL ENGINEERS
262-3842

DATE
DRAWN BY
SHEET
C1