DRAINAGE PLAN

CHADSWORTH PLAZA

AN ADDITION TO WICHITA, SEDGWICK COUNTY, KANSAS

OWNER: BRUCE A. PEARSON
UNPLATTED
ZONED: SF-5

SCALE: 1"=50'

BENCHMARK #1: CITY OF WICHITA BENCH MARK DISC IN TOP OF CURB AT W. END OF MEDIAN, IN CENTER STERLING STREET. E. SIDE OF MAIZE RD. (2400 BLOCK N. MAIZE RD.)

ELEV.= 1353.57

BENCHMARK #2: BENCH TIE IN SW FACE POWER POLE, E. SIDE MAIZE RD. 350' N. OF STERLING ST., 290' S. OF THE W. 1/4 CORNER SEC. 5, T27S, R1W, 1/2± MILE N. OF 21ST ST. N.

ELEV.= 1351.63

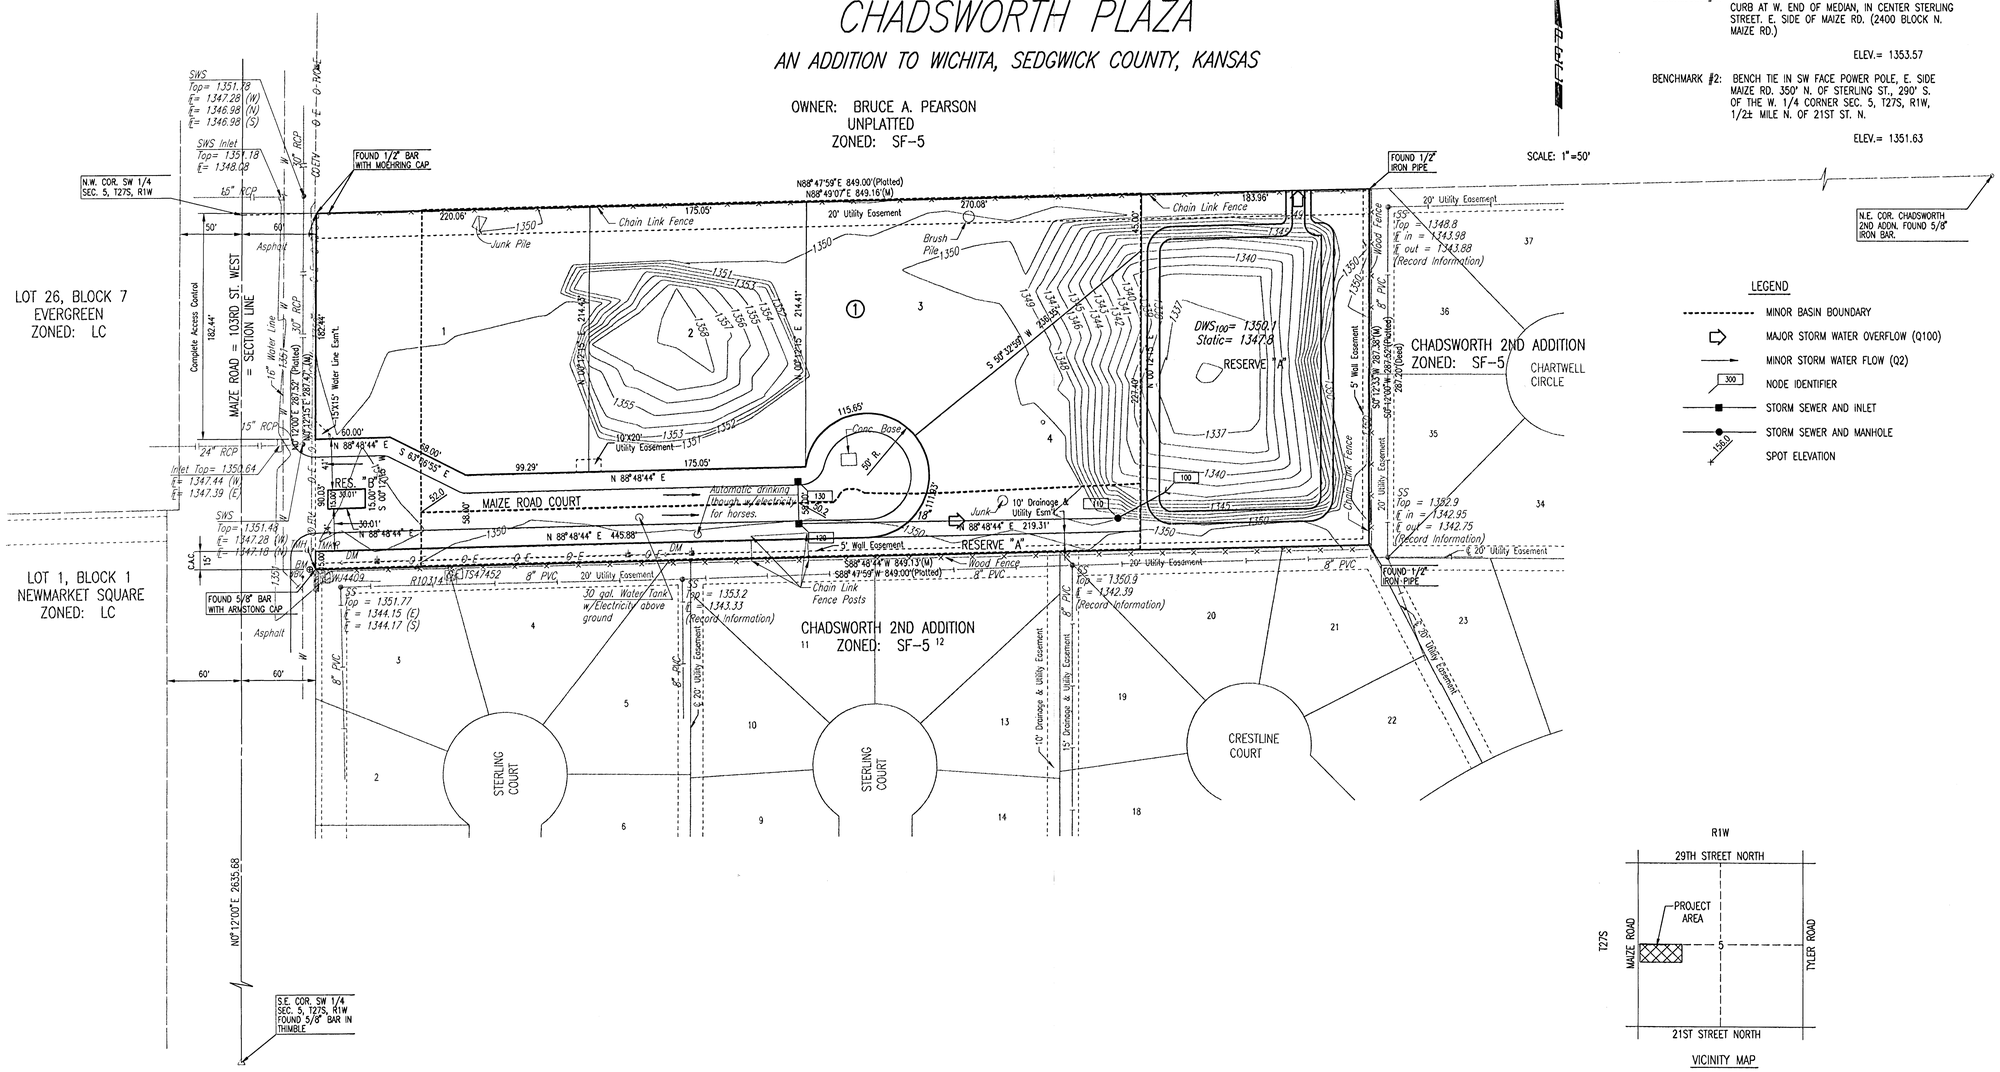

VICINITY MAP

DSNR: SAD OPER: SAD SCALE: 1=50.00
Q:\2001\01320\BCS\dwg\DRAINAGE 02-25-2002 01:27:55 pm