UTILITY PLAN
COPPER GATE ADDITION
SEDGWICK COUNTY, KANSAS

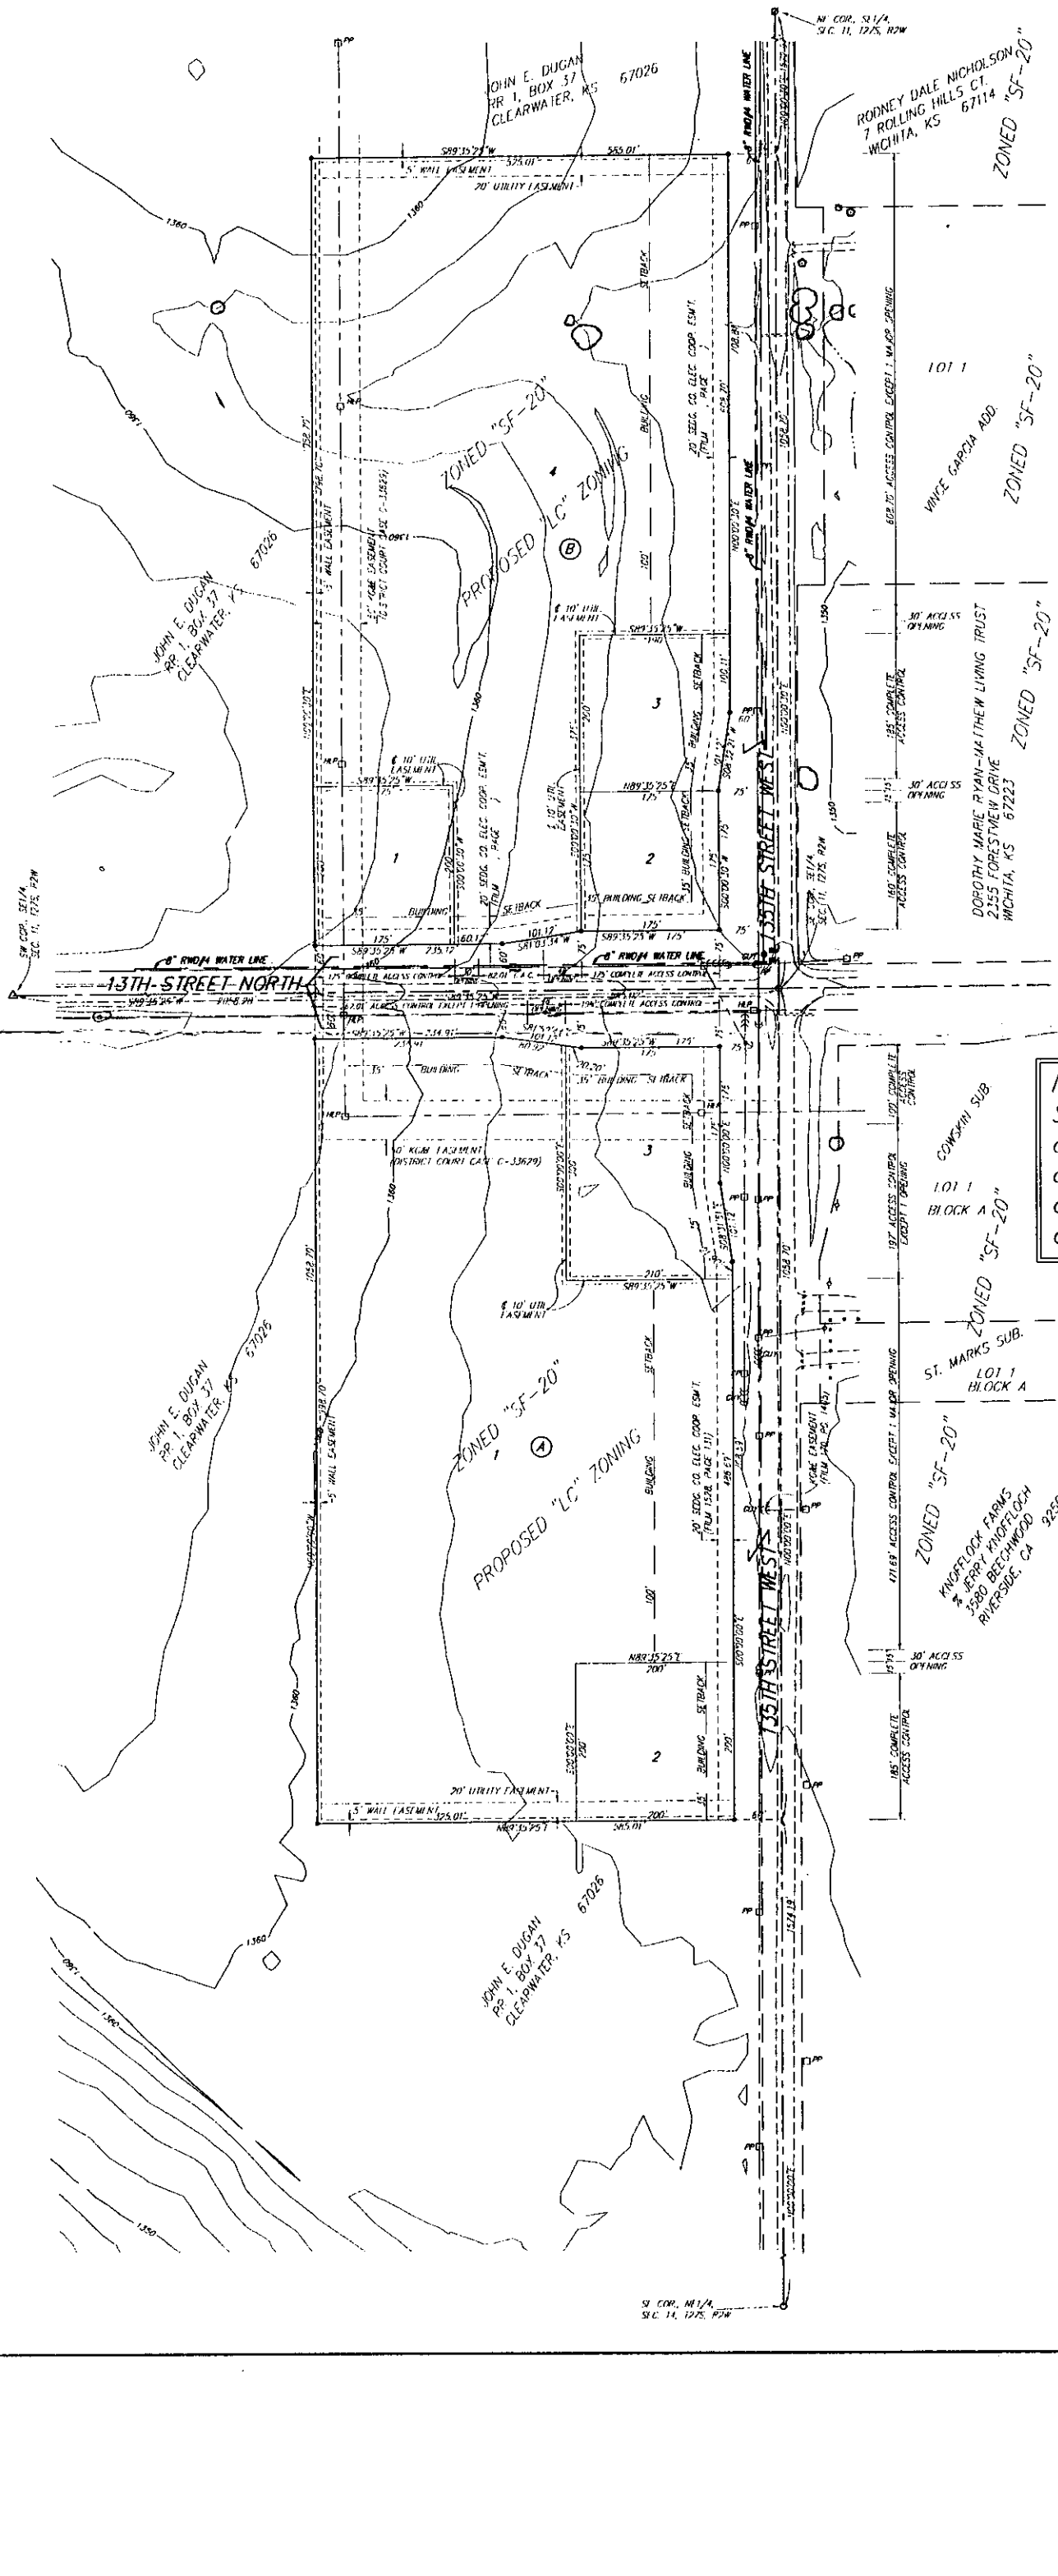

NOTE:
Sanitary sewer and water distribution system alignment will be determined upon development of adjacent property.

0 100 200

CONTOUR INTERVAL = 2 FT.

BENCHMARK:
CITY OF WICHITA BENCHMARK DISC – SE COR. OF THE INTERSECTION OF 135TH ST. W. & 13TH ST. N., 56 FEET EAST & 55 FEET SOUTH OF ℄ BOTH.
ELEV. = 167.83 CITY DATUM (1355.23 M.S.L.)

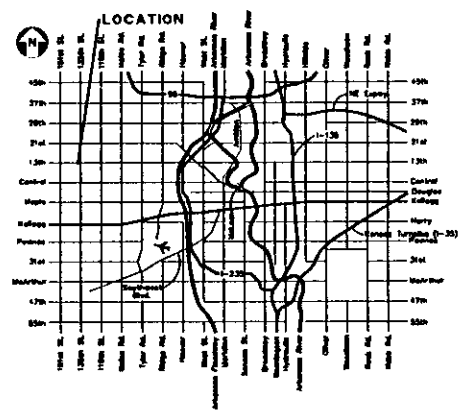

VICINITY MAP

20 APR 1938

BAUGHMAN COMPANY P. A.
ENGINEERING, SURVEYING, & PLANNING
316-262-7271 • 315 ELLIS • WICHITA, KANSAS 67211