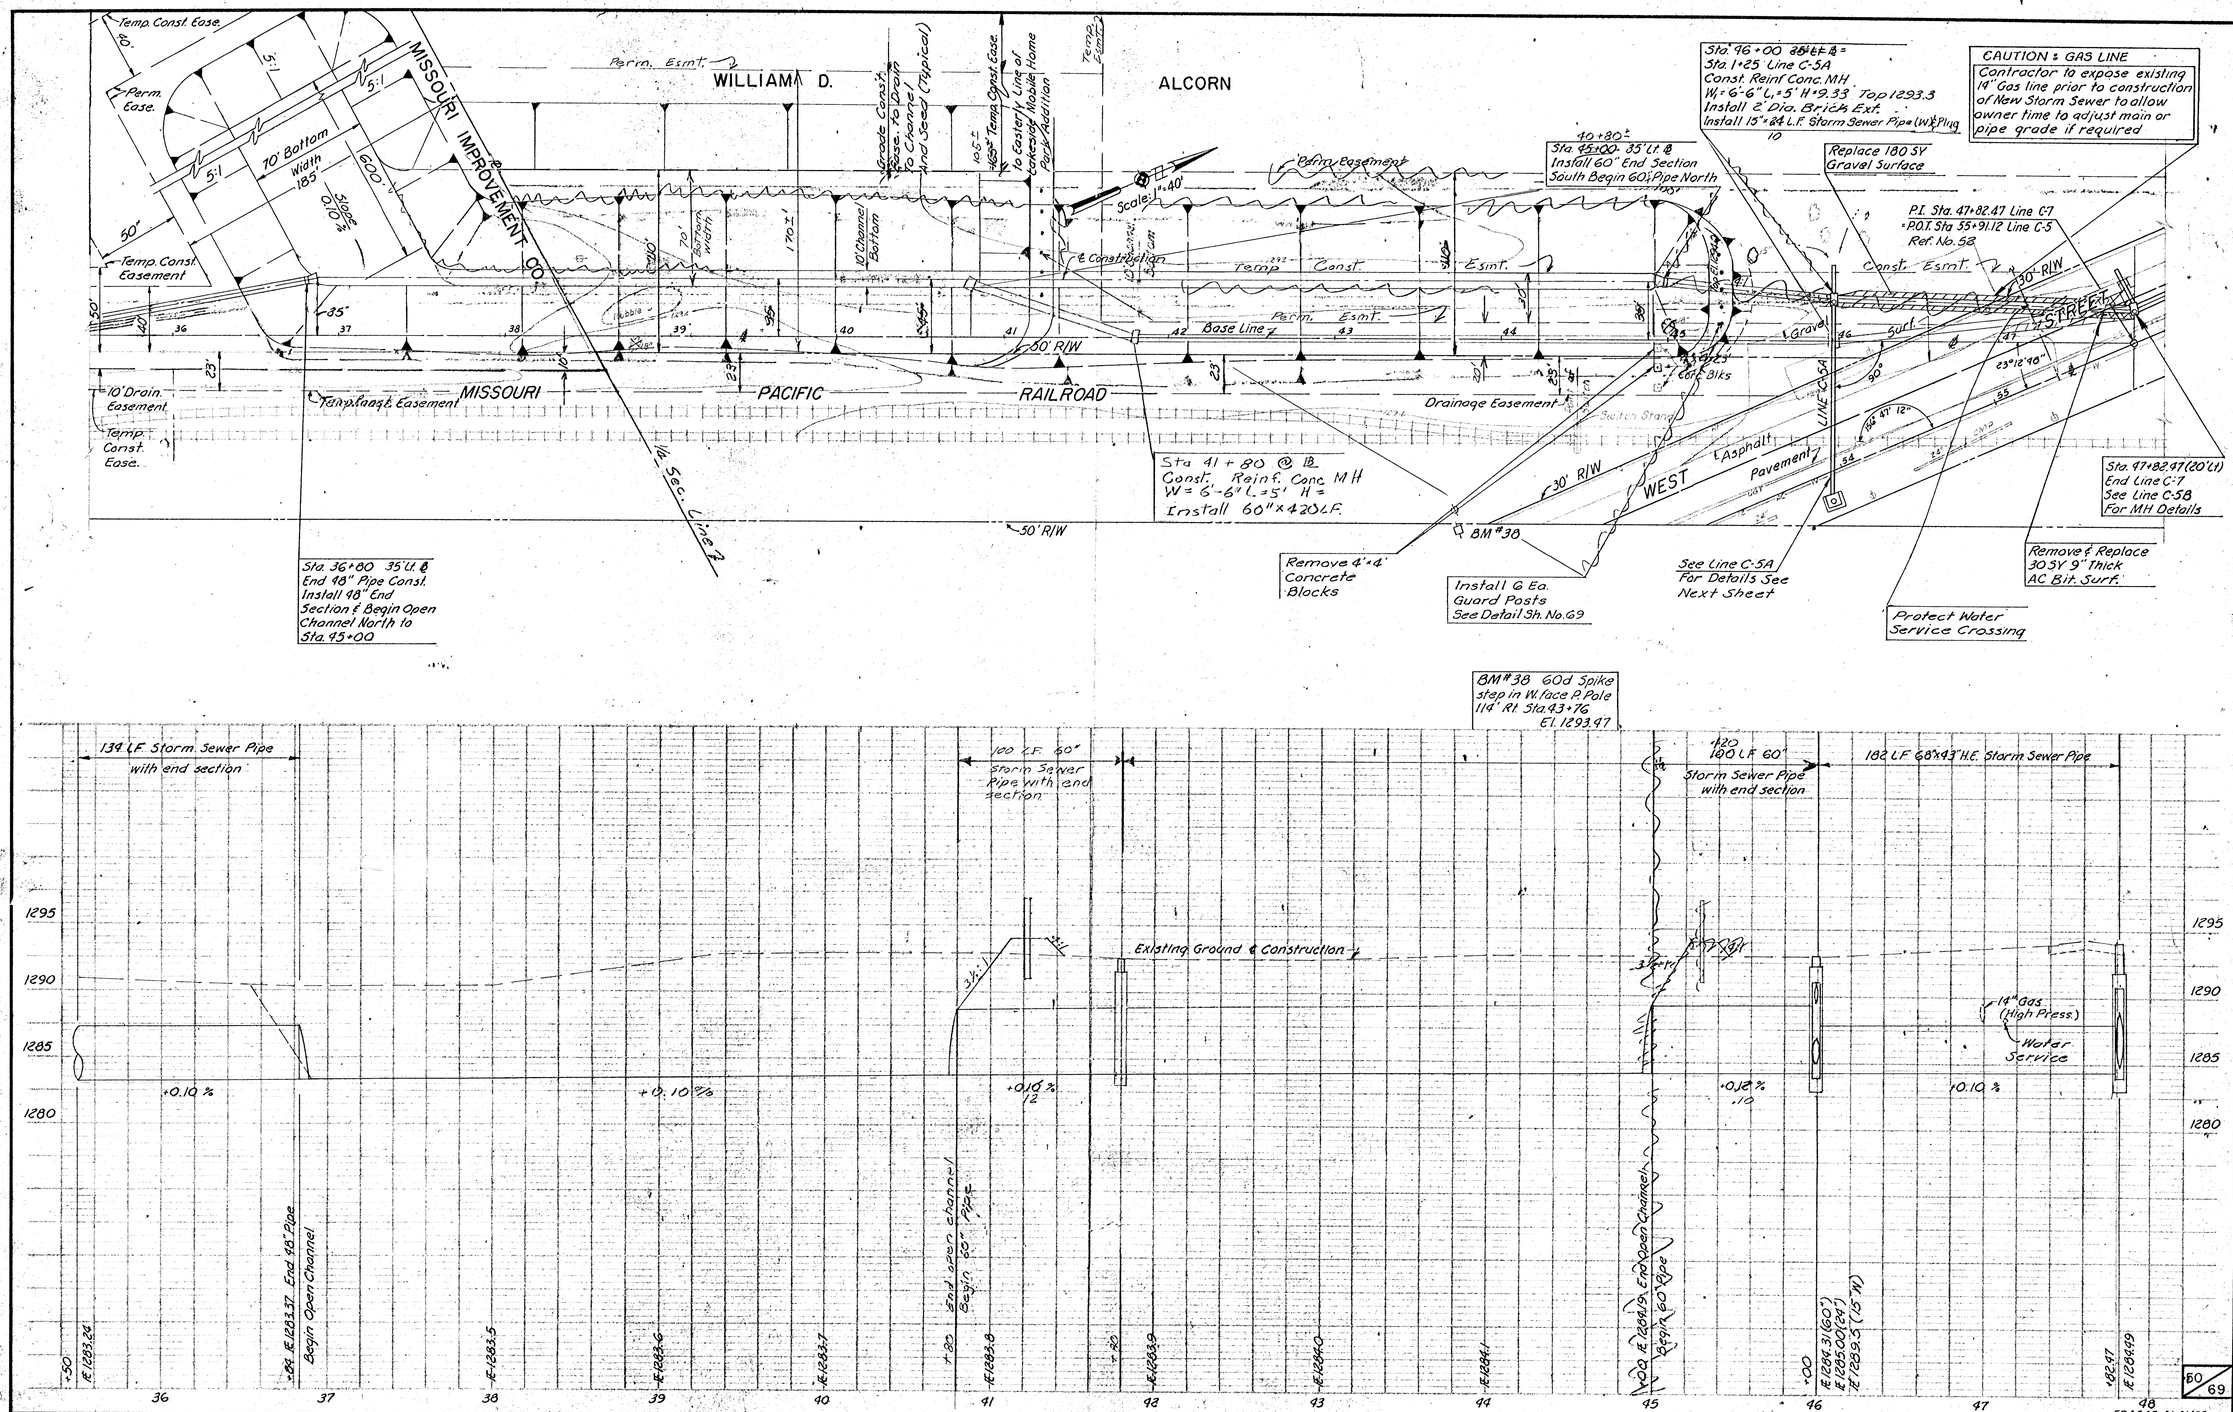

WILLIAM D. ALCORN
MISSOURI IMPROVEMENT CO.
MISSOURI PACIFIC RAILROAD
WEST STREET
Temp. Const. Ease.
Perm. Ease.
Perm. Esmt.
Temp. Const. Easement
10' Drain. Easement
Temp. Const. Ease.
Temp. Const. Easement
Grade Const. Ease. to Drain to Channel and Seed (Typical)
Temp. Const. Ease. to Easterly Line of Lakeside Mobile Home Park Addition
Temp. Esmt.
Scale: 1"=40'
Temp. Const. Esmt.
Base Line
50' R/W
30' R/W
Drainage Easement
Switch Stand
Asphalt Pavement
Gravel Surf.
Const. Esmt.
Sta. 46+00 ~~35' Lt. ℄~~ = Sta. 1+25 Line C-5A
Const. Reinf. Conc. MH
W1 = 6'-6" L1 = 5' H = 9.33 Top 1293.3
Install 2' Dia. Brick Ext.
Install 15" × 24 L.F. Storm Sewer Pipe (W) & Plug
CAUTION: GAS LINE
Contractor to expose existing 14" Gas line prior to construction of New Storm Sewer to allow owner time to adjust main or pipe grade if required
Sta. 45+00 35' Lt. ℄ Install 60" End Section South Begin 60" Pipe North
Replace 180 SY Gravel Surface
P.I. Sta. 47+82.47 Line C-7 = P.O.T. Sta 55+91.12 Line C-5 Ref. No. 52
Sta. 41+80 @ ℄ Const. Reinf. Conc. MH W = 6'-6" L = 5' H = Install 60" × 420 LF.
Sta. 47+82.47 (20' Lt) End Line C-7 See Line C-5B For MH Details
Sta. 36+80 35' Lt. ℄ End 48" Pipe Const. Install 48" End Section & Begin Open Channel North to Sta. 45+00
Remove 4'×4' Concrete Blocks
Install 6 Ea. Guard Posts See Detail Sh. No. 69
See Line C-5A For Details See Next Sheet
Remove & Replace 30 SY 9" Thick AC Bit. Surf.
Protect Water Service Crossing
BM #38
BM #38 60d Spike step in W. face P. Pole 114' Rt. Sta. 43+76 El. 1293.47
134 LF Storm Sewer Pipe with end section
100 LF 60" Storm Sewer Pipe with end section
100 LF 60" Storm Sewer Pipe with end section
182 LF 68"×43" H.E. Storm Sewer Pipe
Existing Ground & Construction
14" Gas (High Press.)
Water Service
+0.10 %
+0.10 %
+0.10 %
+0.12 %
+0.10 %
1295
1290
1285
1280
36
37
38
39
40
41
42
43
44
45
46
47
48
EDA #05-01-01433

LINE 'C-7'