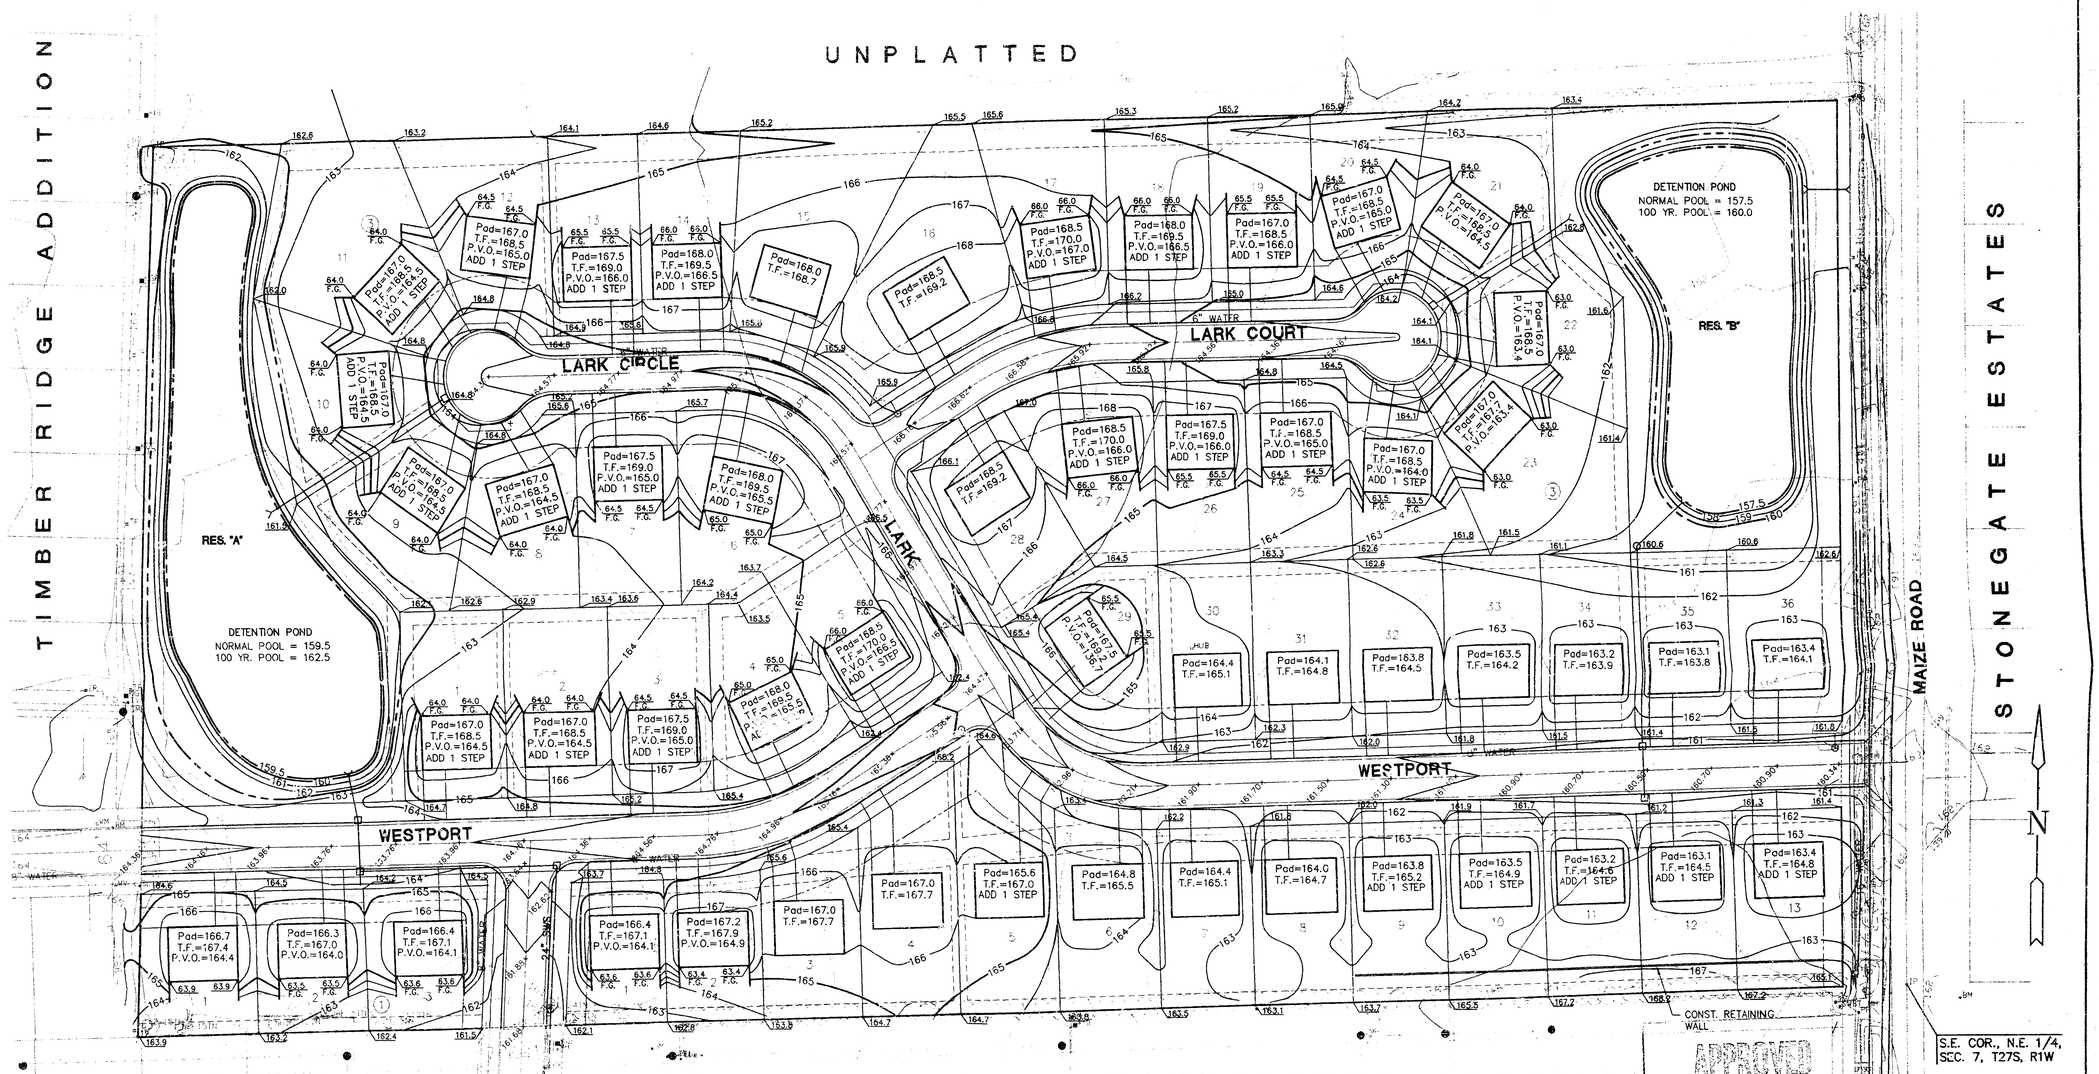

LEGEND

135.0	Proposed Elevations
135.0	Proposed Elevations
V.O.	Top of View Wall Elevation
T.F.	Top of Foundation
Pad	Elevation @ Garage Door Elevation
P.V.O. (See Note)	Partial View Wall Elevation
—140—	Proposed Contour
——→	Flow Arrow

Note: P.V.O.'s may be V.O.'s depending on the number of steps added.

Builders shall drop siding or brick ledges or build a retaining wall to transition between properties.

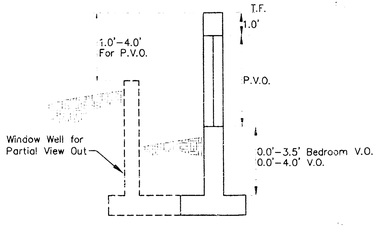

VIEW OUT & PARTIAL VIEW OUT DETAIL

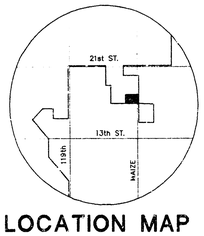

LOCATION MAP

MID-KANSAS ENGINEERING CONSULTANTS, INC.
411 N. WEBB ROAD
WICHITA, KS. 67206
316-684-9600

WIND WOOD ADDITION
PROJECT NAME

GRADING PLAN
SHEET TITLE

G.J.A.	B.D.M.	G.J.A./D.S.S.
DESIGN BY:	DRAWN BY:	CHECKED BY:
SEPT. 1995	9560GRAD	1 / 1
DATE	JOB NO.	SHEET/OF

FILE CARD MARKED 29 FEB 1996