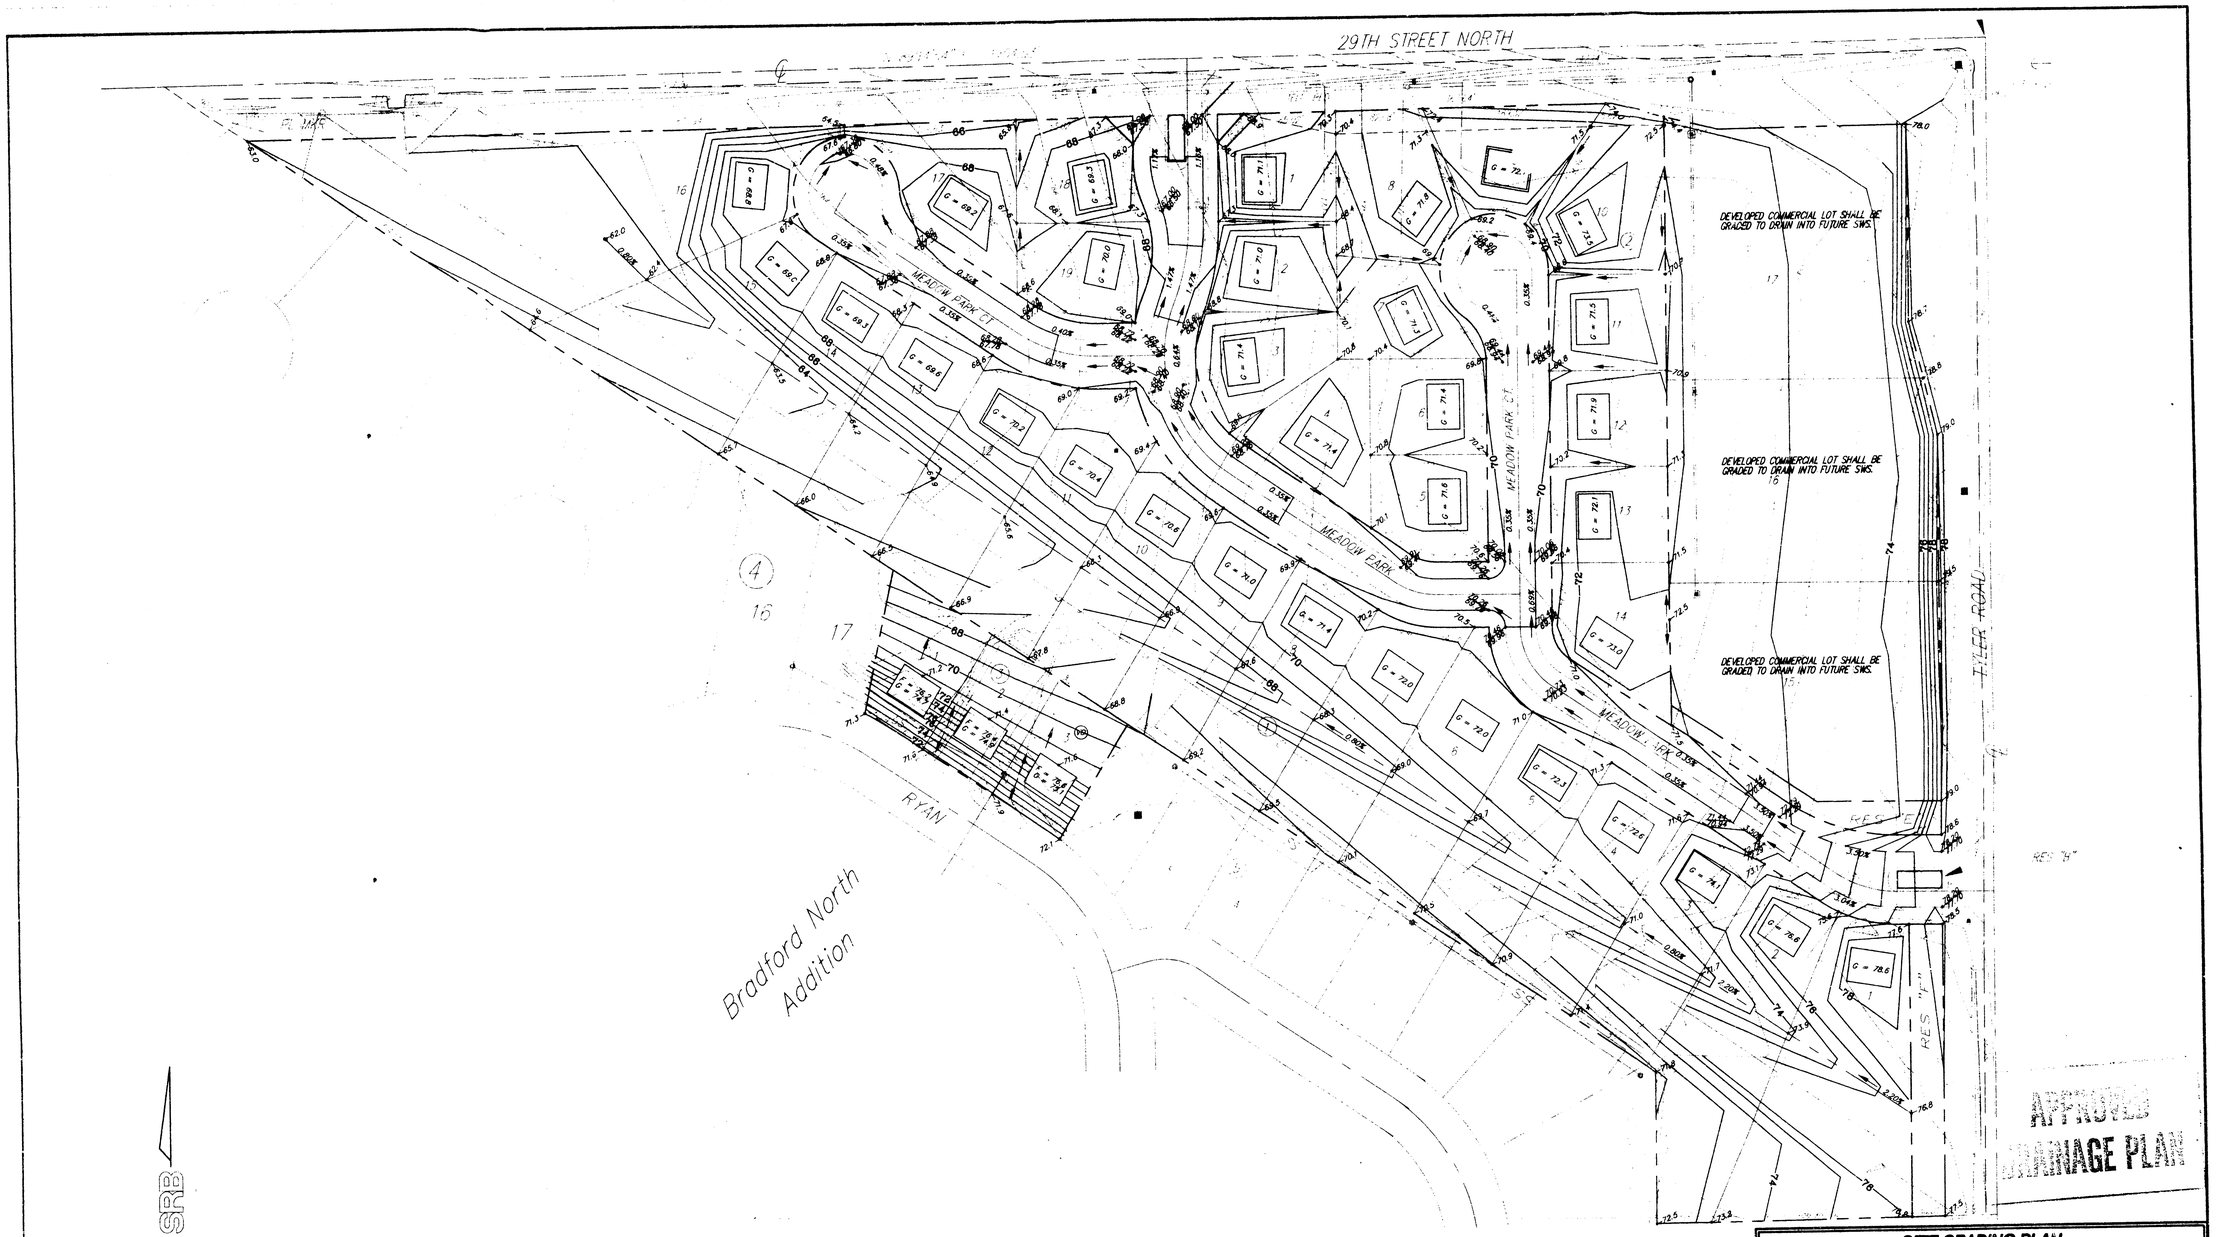

SRB

SCALE
1" = 60'

NOTE: COMMERCIAL LOTS SHALL BE GRADED TO FUTURE SWS. NO DRAINAGE WILL BE ALLOWED ON TO RESIDENTIAL LOTS FROM DEVELOPED COMMERCIAL LOTS.

SITE GRADING PLAN
BRADFORD NORTH 3RD ADDITION
WICHITA, KANSAS

SRB
924 NORTH MAIN
WICHITA, KANSAS 67203
http://www.feat.com/~srb
316-264-5008
FAX 264-4621
E-mail srb@feat.com
SAVOY, RUGGLES & BOHM, P.A.
ENGINEERING & SURVEYING

PROJECT NUMBER						
DESIGN	DRAWN	UTILITY	REVIEW	DATE	REVISED	
GMB/KWL	KWL			June 25, 1997		

DWG. FILE SITE GRADING

DWG. NO. 7287

SHEET

OF