FOUR CORNER PLAN FOR

# EVERGREEN 4TH

## AN ADDITION TO WICHITA, SEDGWICK COUNTY, KANSAS

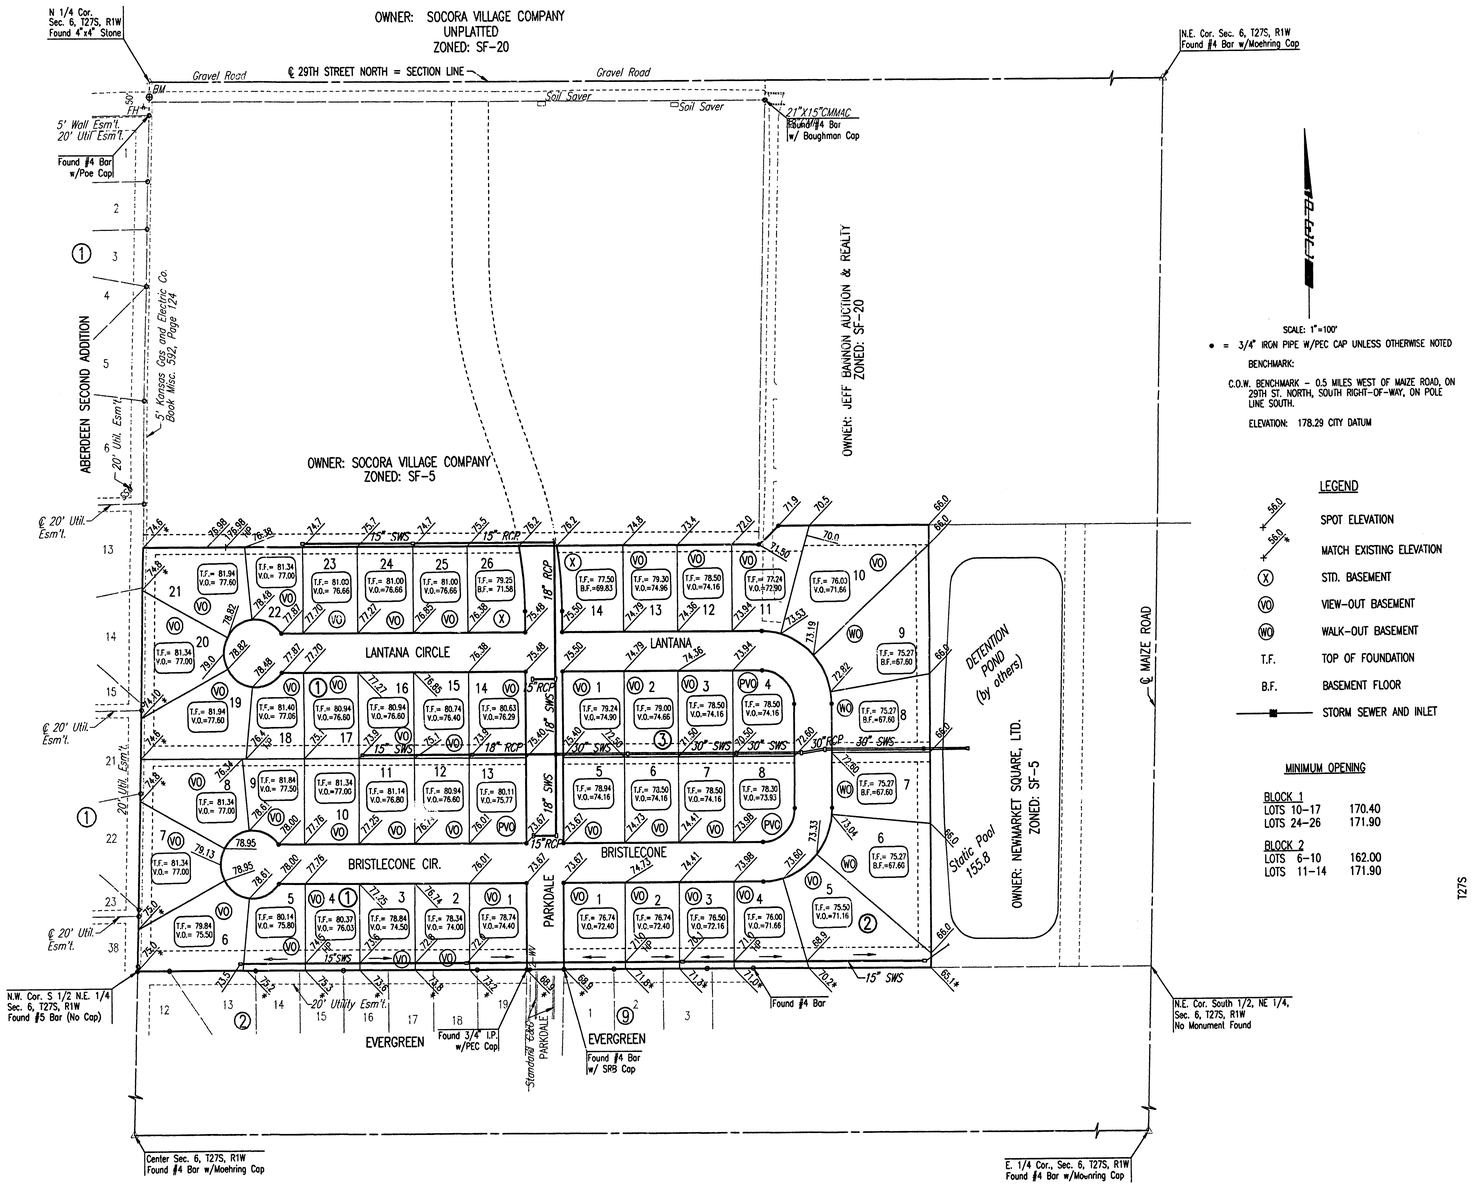


SCALE: 1"=100'

• = 3/4" IRON PIPE W/PEC CAP UNLESS OTHERWISE NOTED

BENCHMARK:

C.O.W. BENCHMARK – 0.5 MILES WEST OF MAIZE ROAD, ON 29TH ST. NORTH, SOUTH RIGHT-OF-WAY, ON POLE LINE SOUTH.

ELEVATION: 178.29 CITY DATUM

### LEGEND

| | |
|---|---|
| 56.0 | SPOT ELEVATION |
| 56.0* | MATCH EXISTING ELEVATION |
| (X) | STD. BASEMENT |
| (VO) | VIEW-OUT BASEMENT |
| (WO) | WALK-OUT BASEMENT |
| T.F. | TOP OF FOUNDATION |
| B.F. | BASEMENT FLOOR |
| ■ | STORM SEWER AND INLET |

DRAINAGE PLAN

### MINIMUM OPENING

| | |
|---|---|
| BLOCK 1 | |
| LOTS 10–17 | 170.40 |
| LOTS 24–26 | 171.90 |
| BLOCK 2 | |
| LOTS 6–10 | 162.00 |
| LOTS 11–14 | 171.90 |

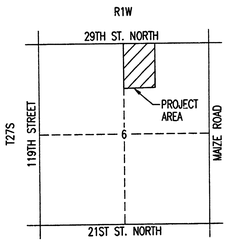


VICINITY MAP

REVISED 12/4/03


Professional Engineering Consultants, P.A.
303 S. TOPEKA • WICHITA, KANSAS 67202
316-262-2691 • FAX 316-262-3003


1st REVISION CKI ON 8 JUN 2004

EVERGREEN 4th

PLAT CARD MADE 8 JUNE 2004

DSNR: SAW OPER: SAW SCALE: 1=100.00
Q:\2002\02418\001\dwg\4CORNER 06-07-2004 01:24:36 pm