UTILITY PLAN

BAREFOOT BAY ESTATES

WICHITA, SEDGWICK COUNTY, KANSAS

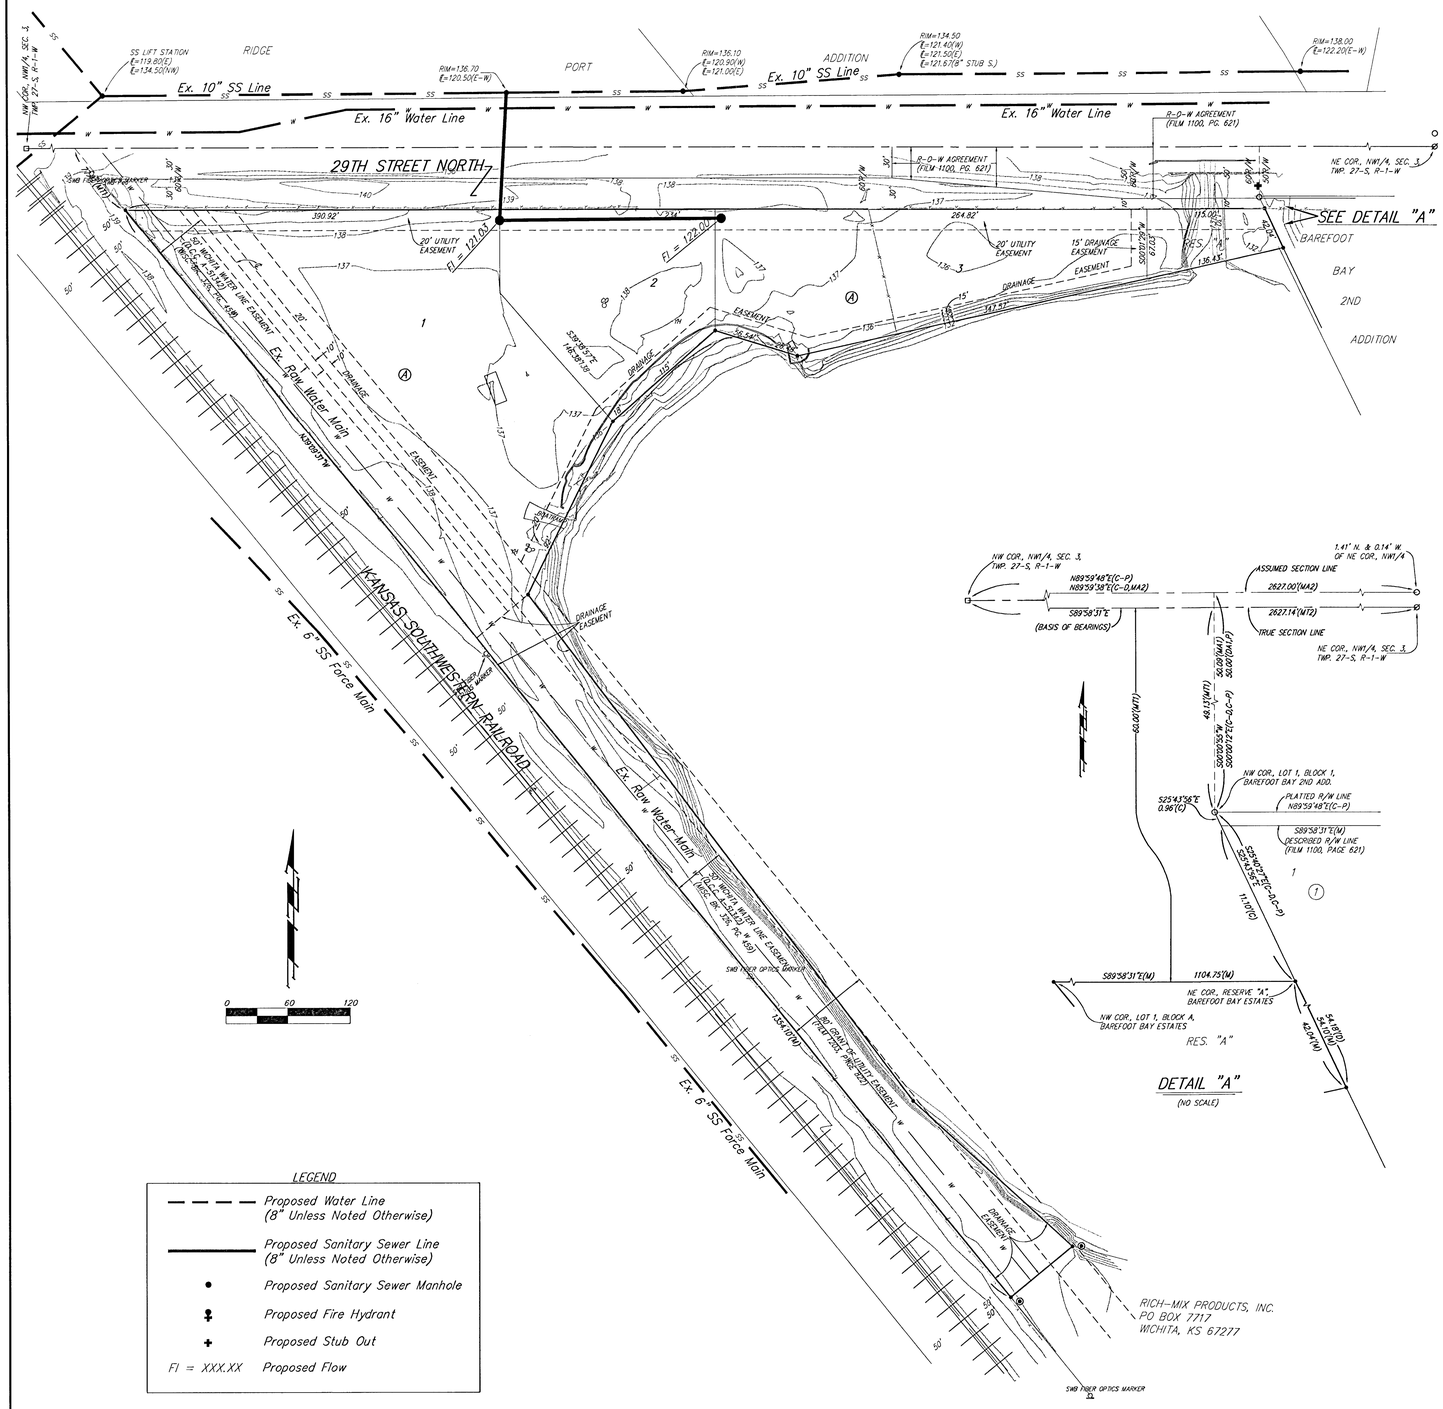

LEGEND

- Proposed Water Line (8" Unless Noted Otherwise)
- Proposed Sanitary Sewer Line (8" Unless Noted Otherwise)
- Proposed Sanitary Sewer Manhole
- Proposed Fire Hydrant
- Proposed Stub Out
- FI = XXX.XX Proposed Flow

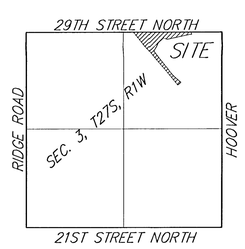

VICINITY MAP

BAUGHMAN COMPANY P. A.
ENGINEERING, SURVEYING, & PLANNING
316-262-7271 • 315 ELLIS • WICHITA, KANSAS 67211
F:\PLAT\BAREFOOT BAY ESTATES\DWG\BAREFTBY.DWG-MGC