UTILITY PLAN

ENGLISH COUNTRY GARDENS ADDITION

WICHITA, SEDGWICK COUNTY, KANSAS

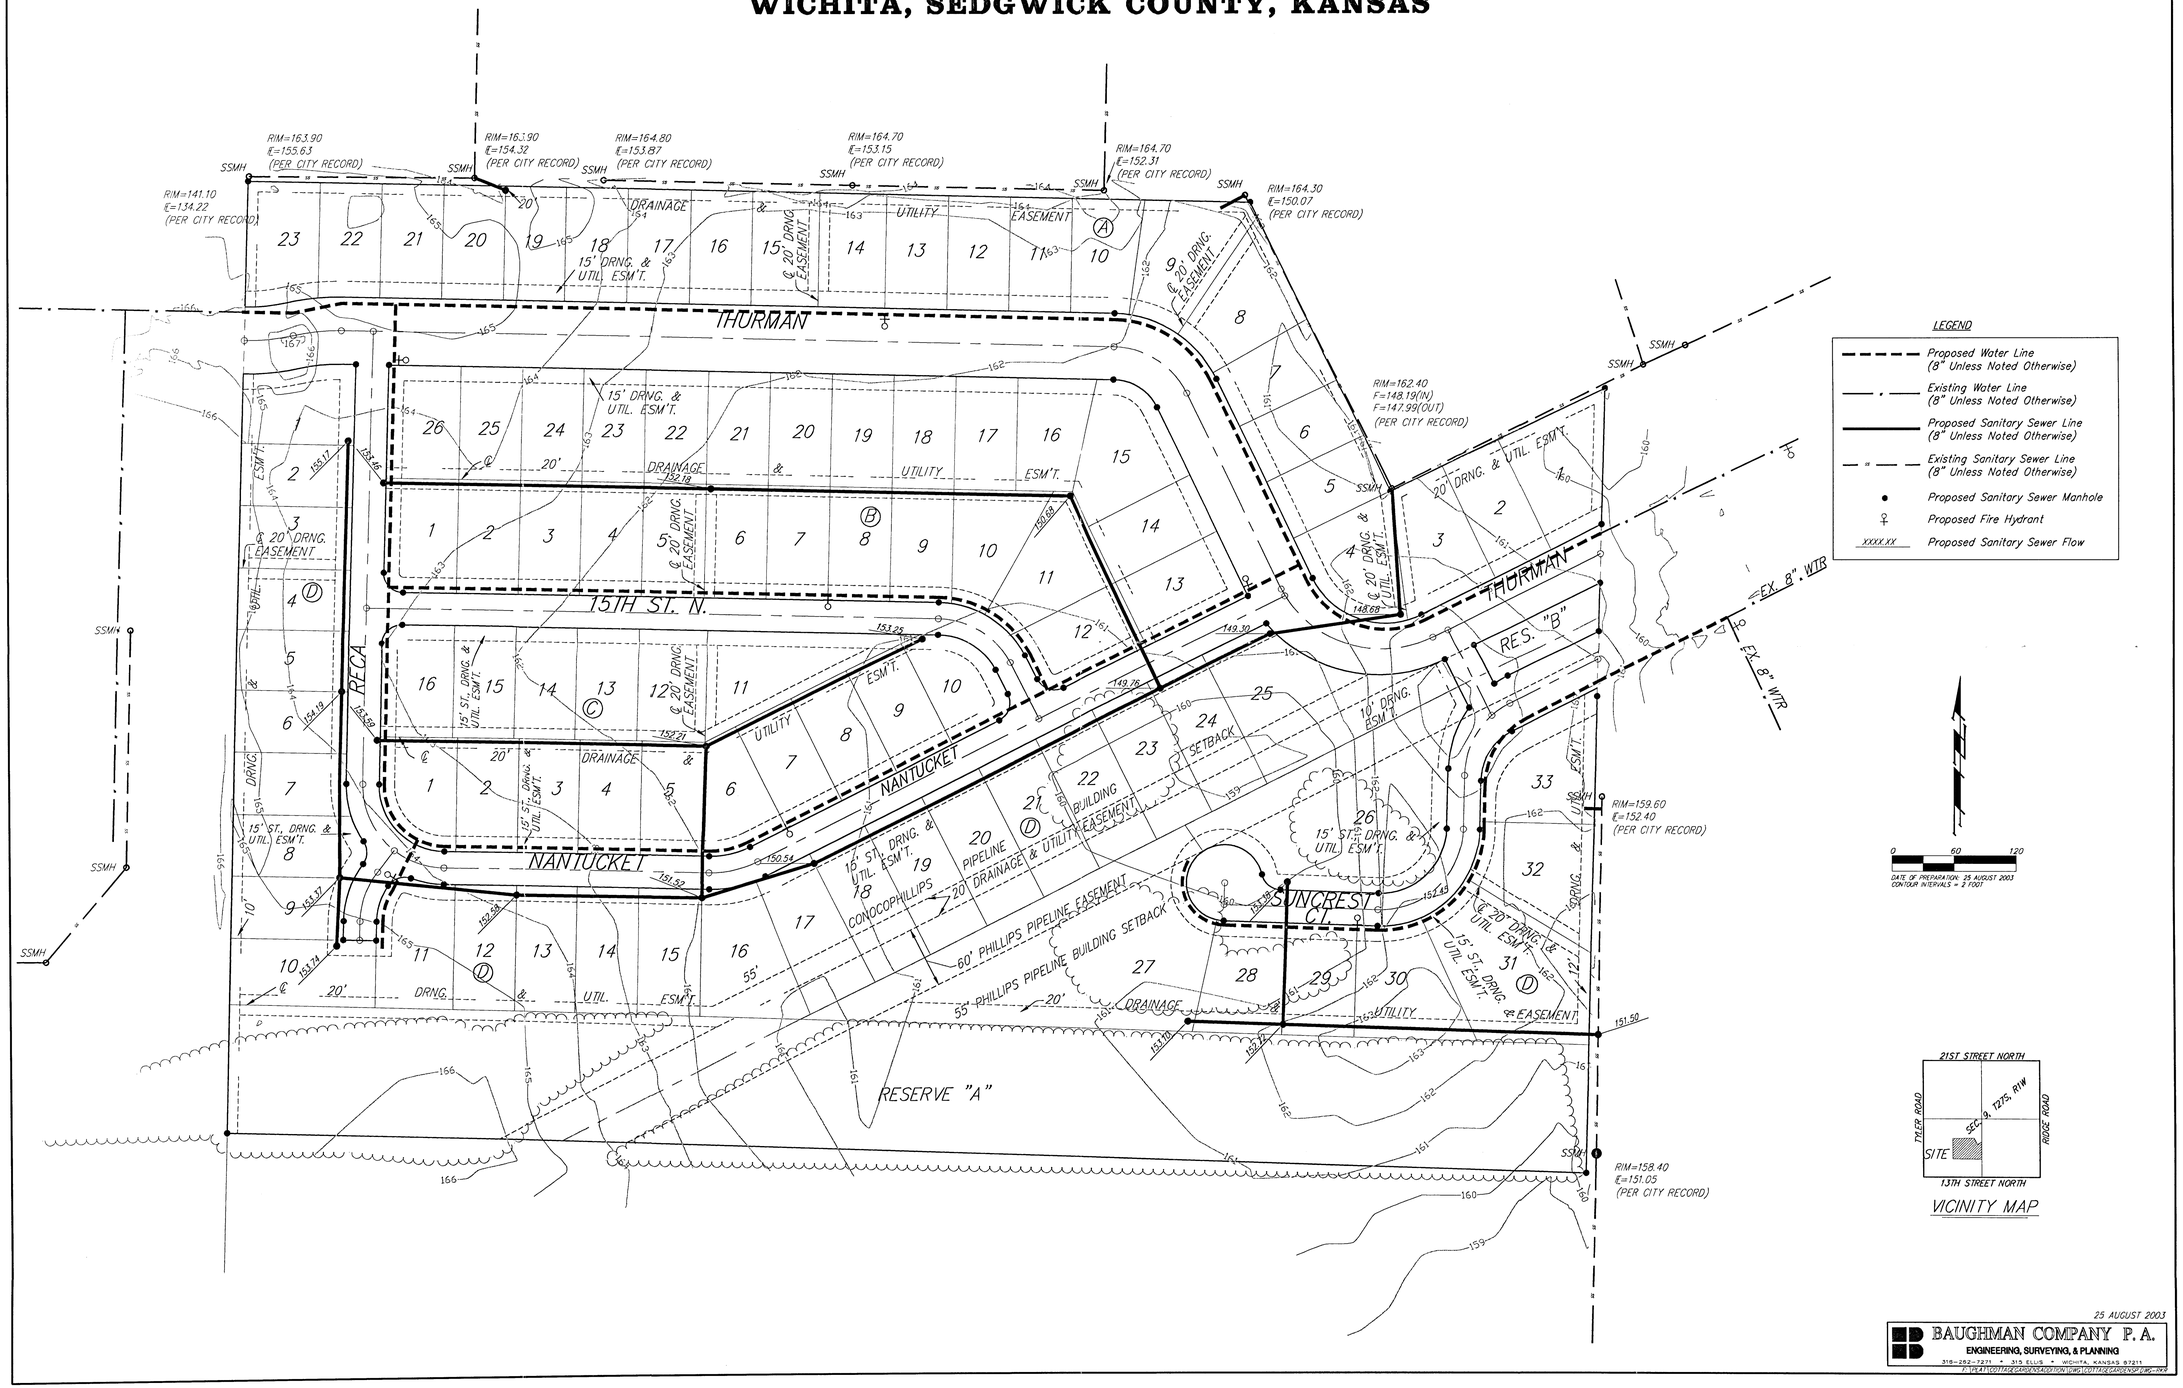

25 AUGUST 2003

BAUGHMAN COMPANY P.A.
ENGINEERING, SURVEYING, & PLANNING
316-262-7271 * 315 ELLIS * WICHITA, KANSAS 67211
F:\PLAT\COTTAGE GARDEN ADDITION\UTILITY\COTTAGE GARDEN UTILITY.DWG