UTILITY PLAN

ENGLISH COUNTRY GARDENS ADDITION

WICHITA, SEDGWICK COUNTY, KANSAS

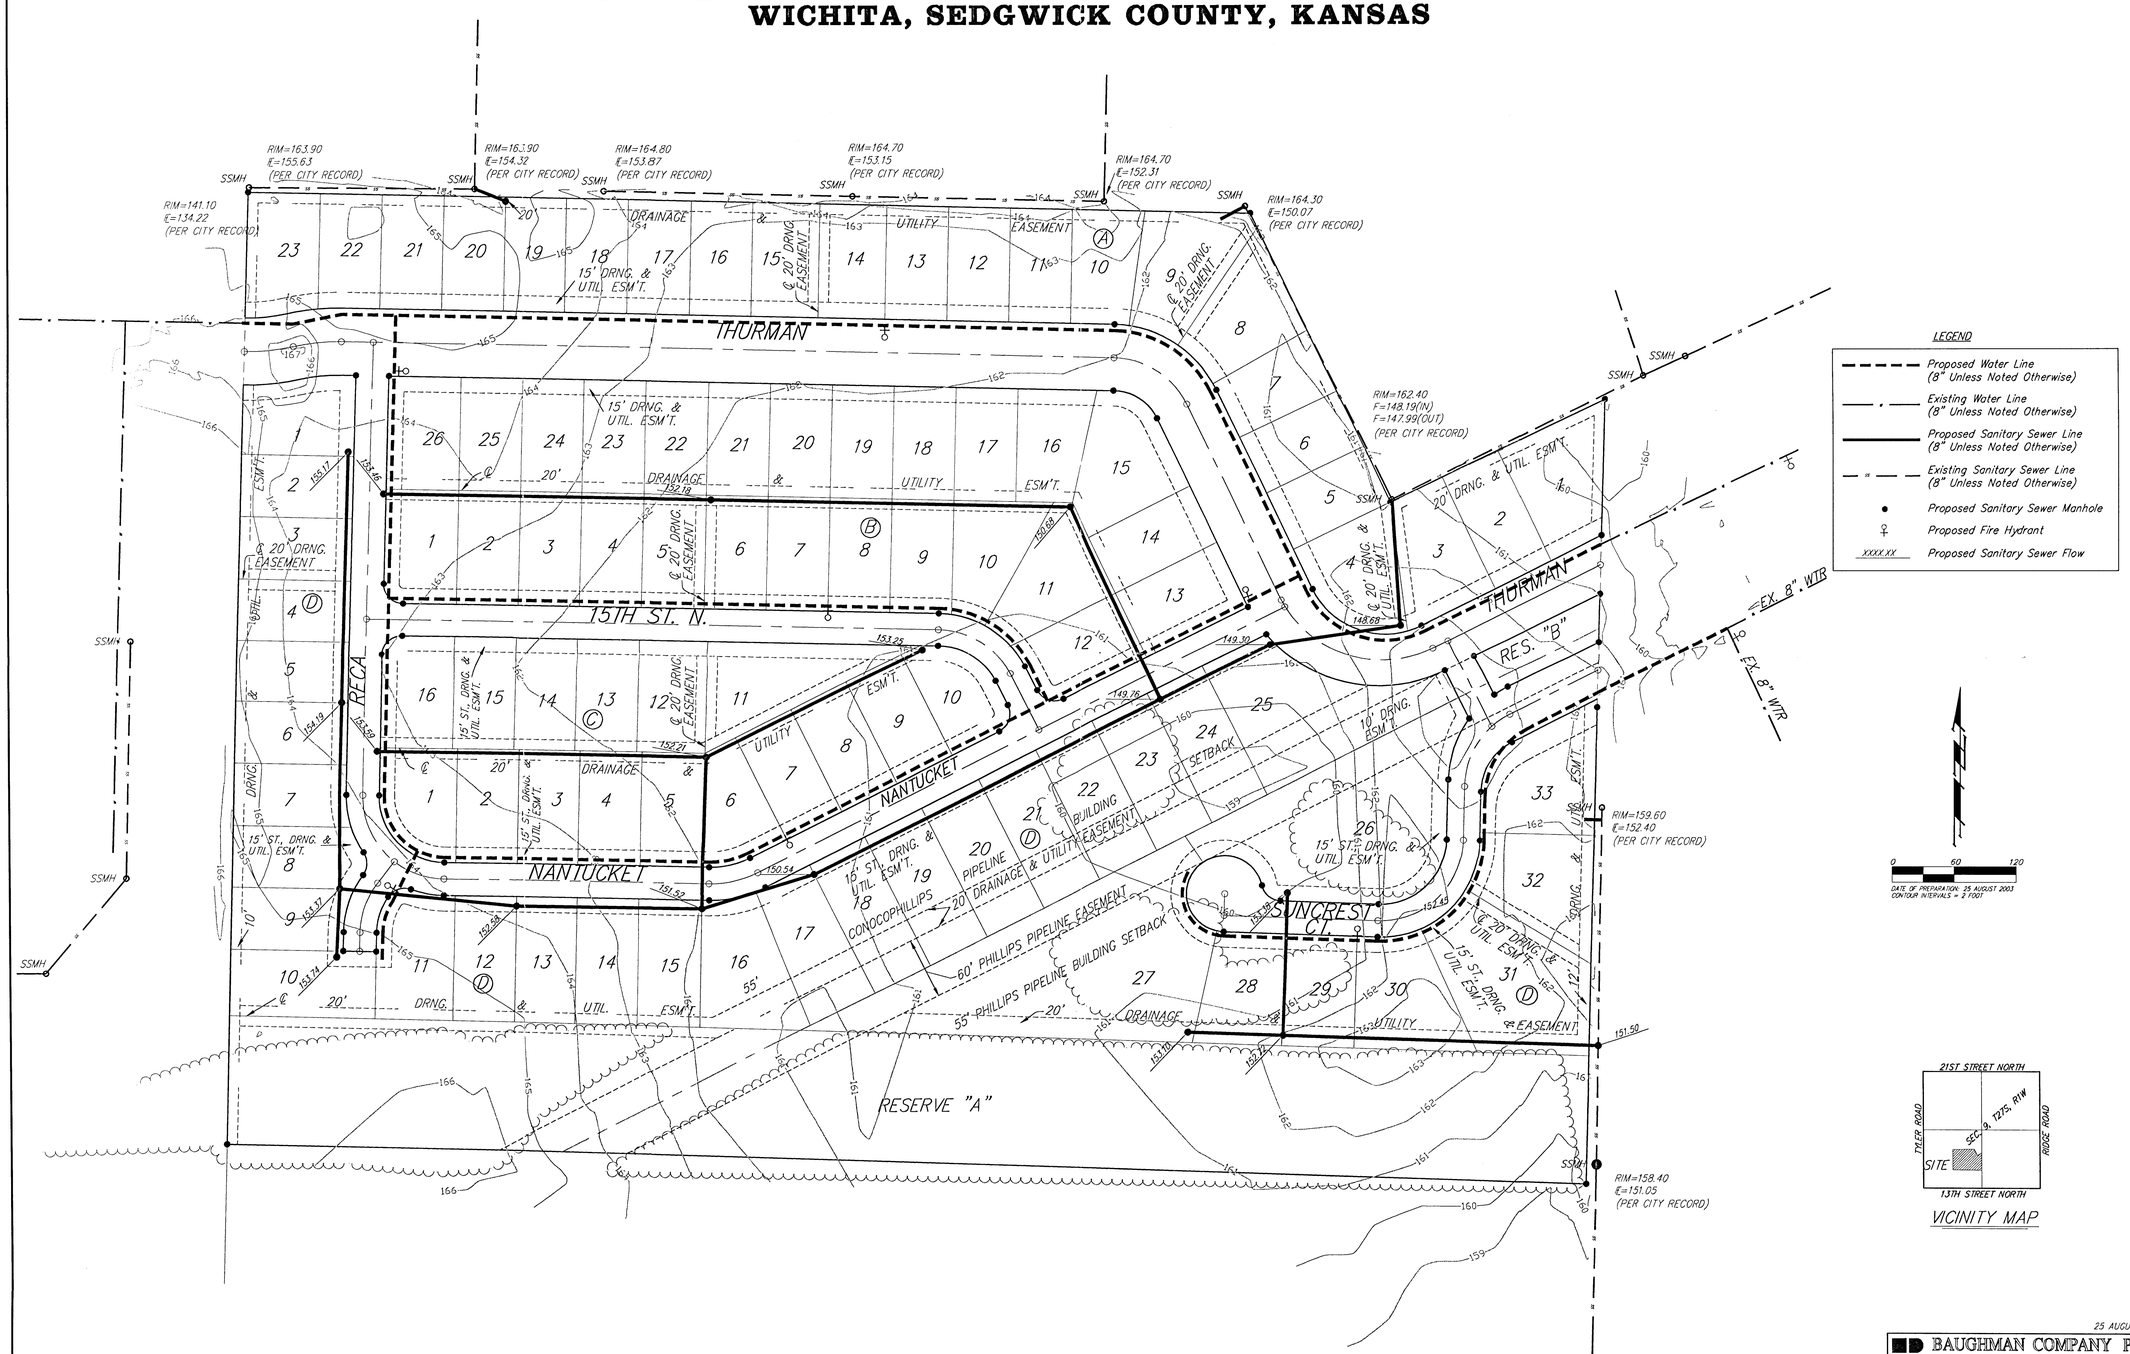

25 AUGUST 2003

BAUGHMAN COMPANY P. A.

ENGINEERING, SURVEYING, & PLANNING

316-262-7271 • 315 ELLIS • WICHITA, KANSAS 67211

F:\PLAT\COTTAGEGARDENSADDITION\UTILCOTTAGEGARDENS.DWG