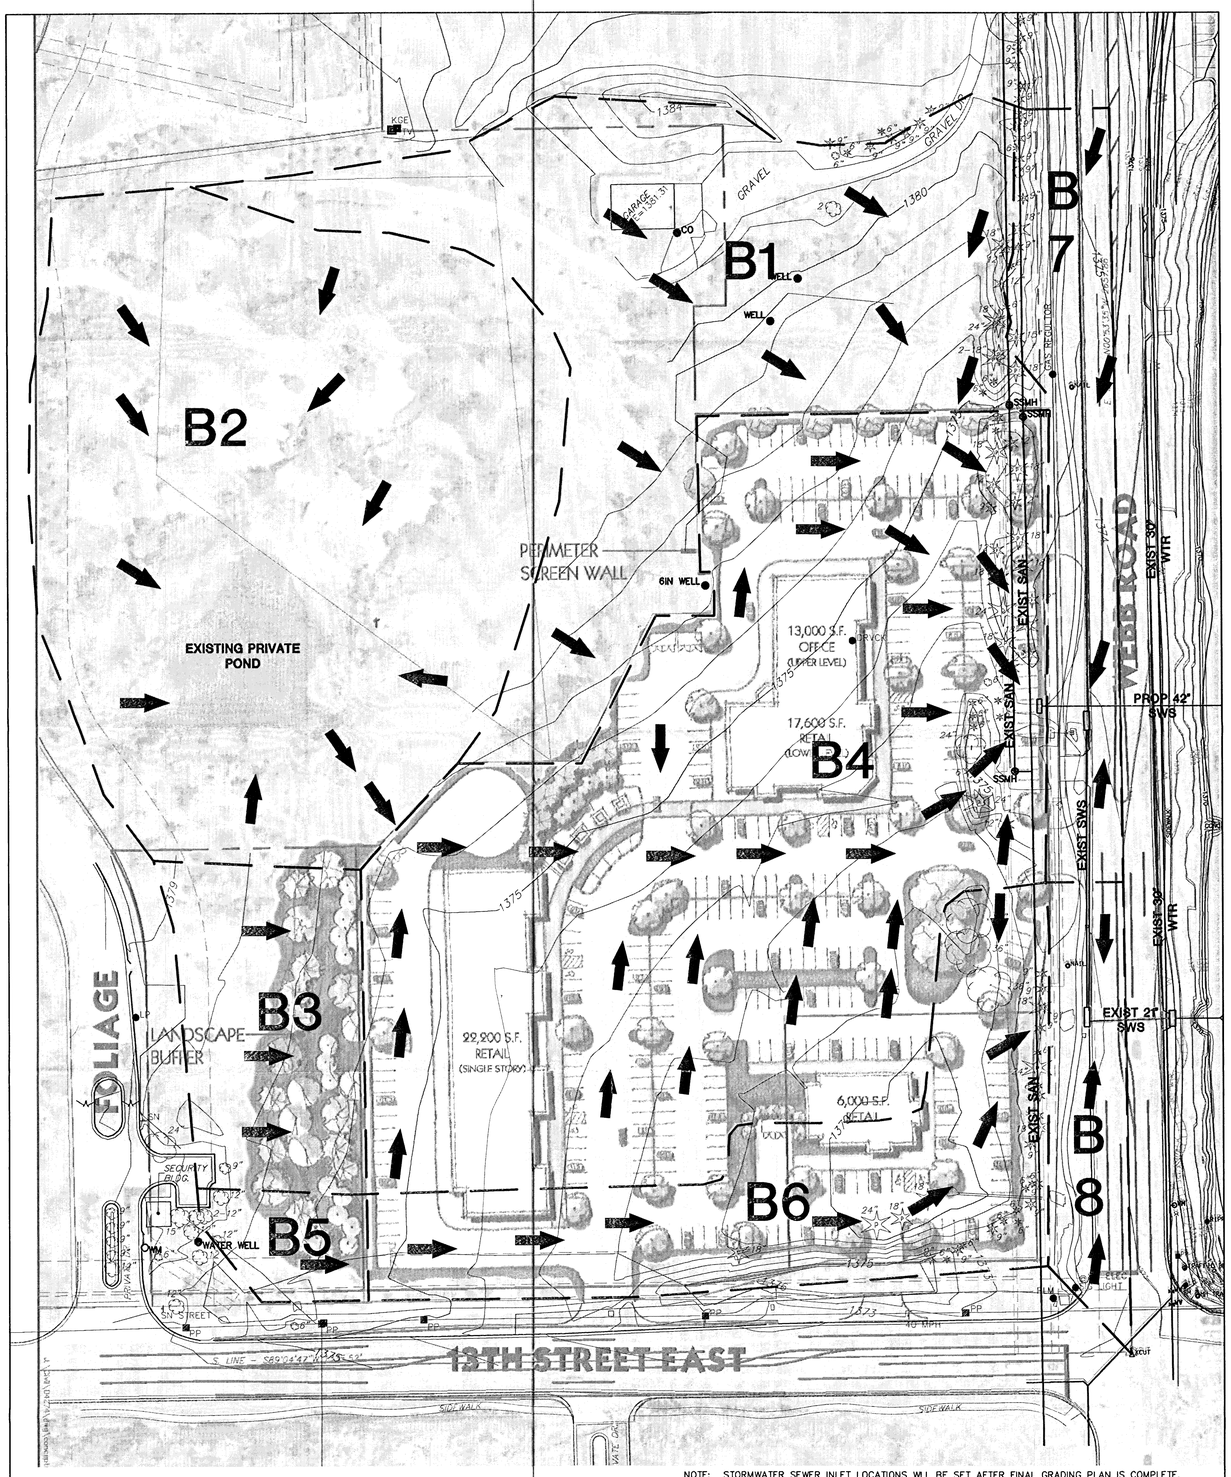

NOTE: STORMWATER SEWER INLET LOCATIONS WILL BE SET AFTER FINAL GRADING PLAN IS COMPLETE.

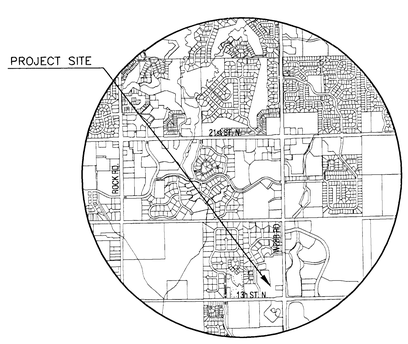

LOCATION MAP

N

SCALE: 1"=50'

0 50 100 150

J:\Civil\04274\dwg\prop\drng\DUP.dwg

MKEC ENGINEERING CONSULTANTS
411 N. WEBB ROAD
WICHITA, KS. 67206
316 - 684 - 9600

THE FOLIAGE ADDITION
PROJECT NAME

PRELIMINARY DRAINAGE & UTILITY PLAN
SHEET TITLE

AJK	AJK	GLA
DESIGN BY:	DRAWN BY:	CHECKED BY:
JUNE 2005	04274	1 / 1
DATE	JOB NO.	SHEET/OF