Schwab–Eaton, P.A.
CIVIL ENGINEERS • LAND SURVEYORS
AND LANDSCAPE ARCHITECTS

8615 W. Frazier • Wichita, Kansas 67212
Phone (316)722–4472 • Fax (316)722–4479

DRAINAGE MAP
for
ROBERT CHEATUM
of
PART OF LOT 1
SUTHERLAND FIFTH ADDITION

LEGEND

- ● SET PROPERTY CORNER
- ⊙ FOUND 1/2" PIPE
- ∅ FOUND 1" PIPE
- ◊ FOUND RAILROAD SPIKE
- ⊠ SET CHISELED "+"
- — — — — EXISTING CONTOURS CI=0.2'
- ——— PROPOSED CONTOURS CI=0.25'
- ➡ DIRECTION OF SURFACE WATER FLOW

SCALE 1" = 60'
60' 0 60'

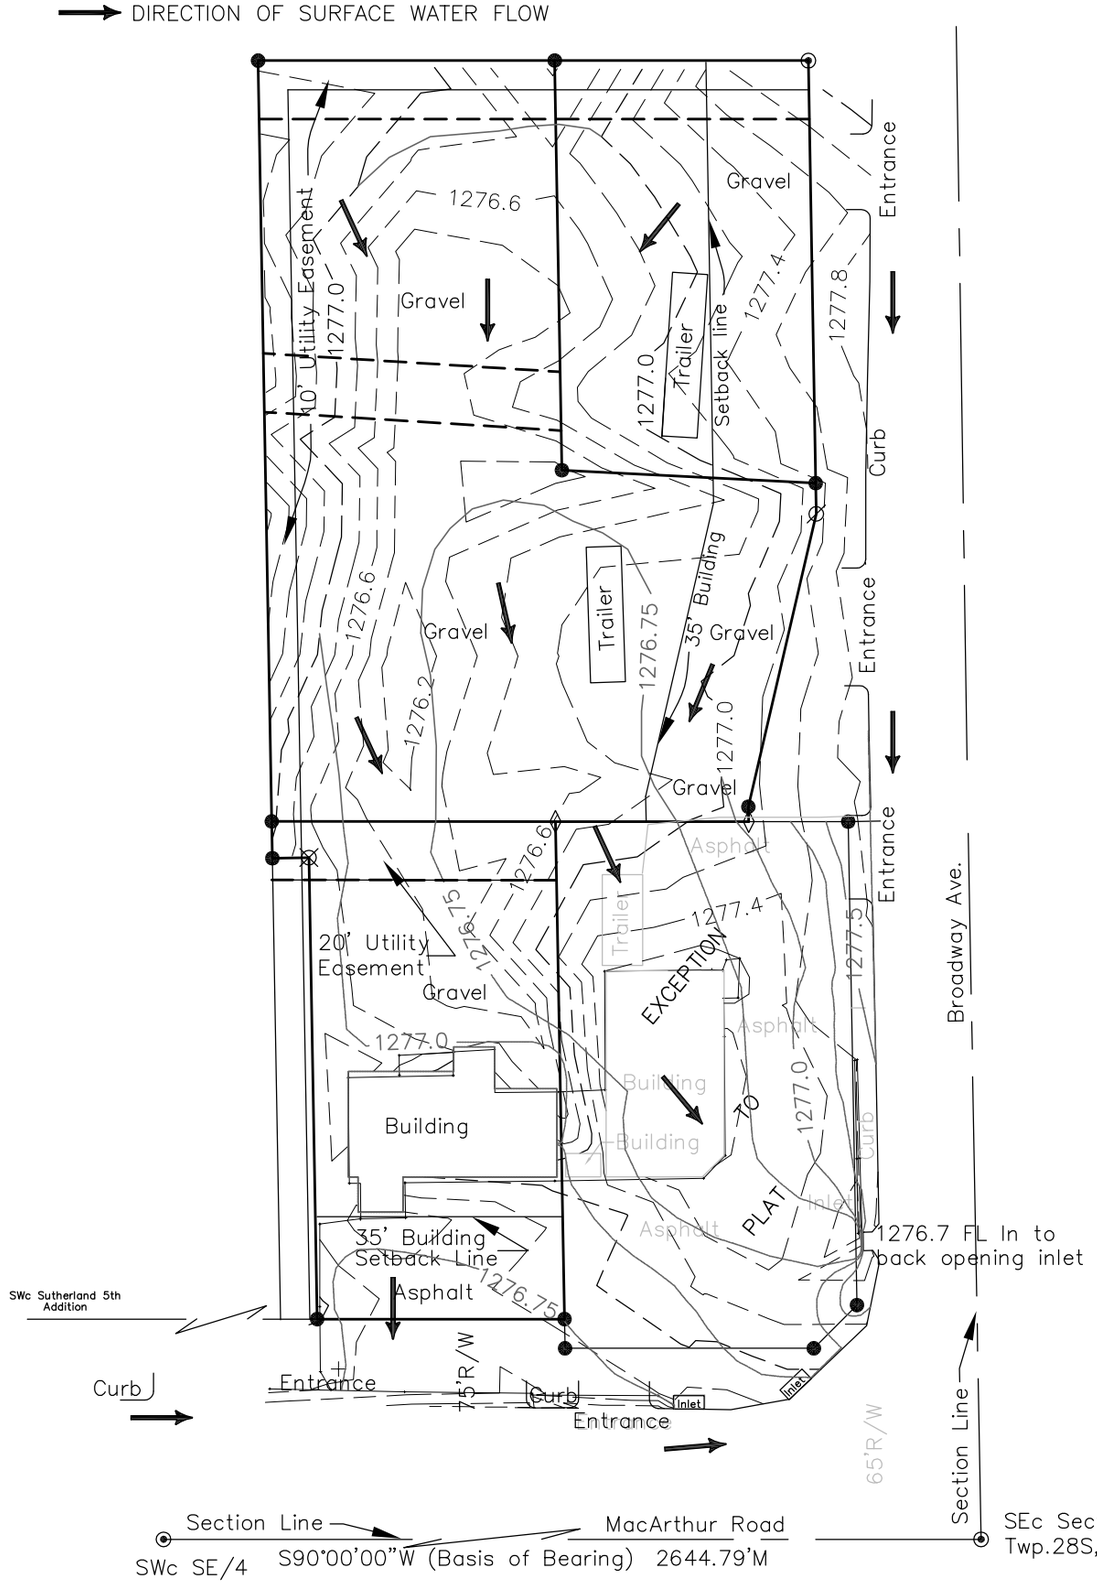

January 16, 2009
S–E Job #0808WB37