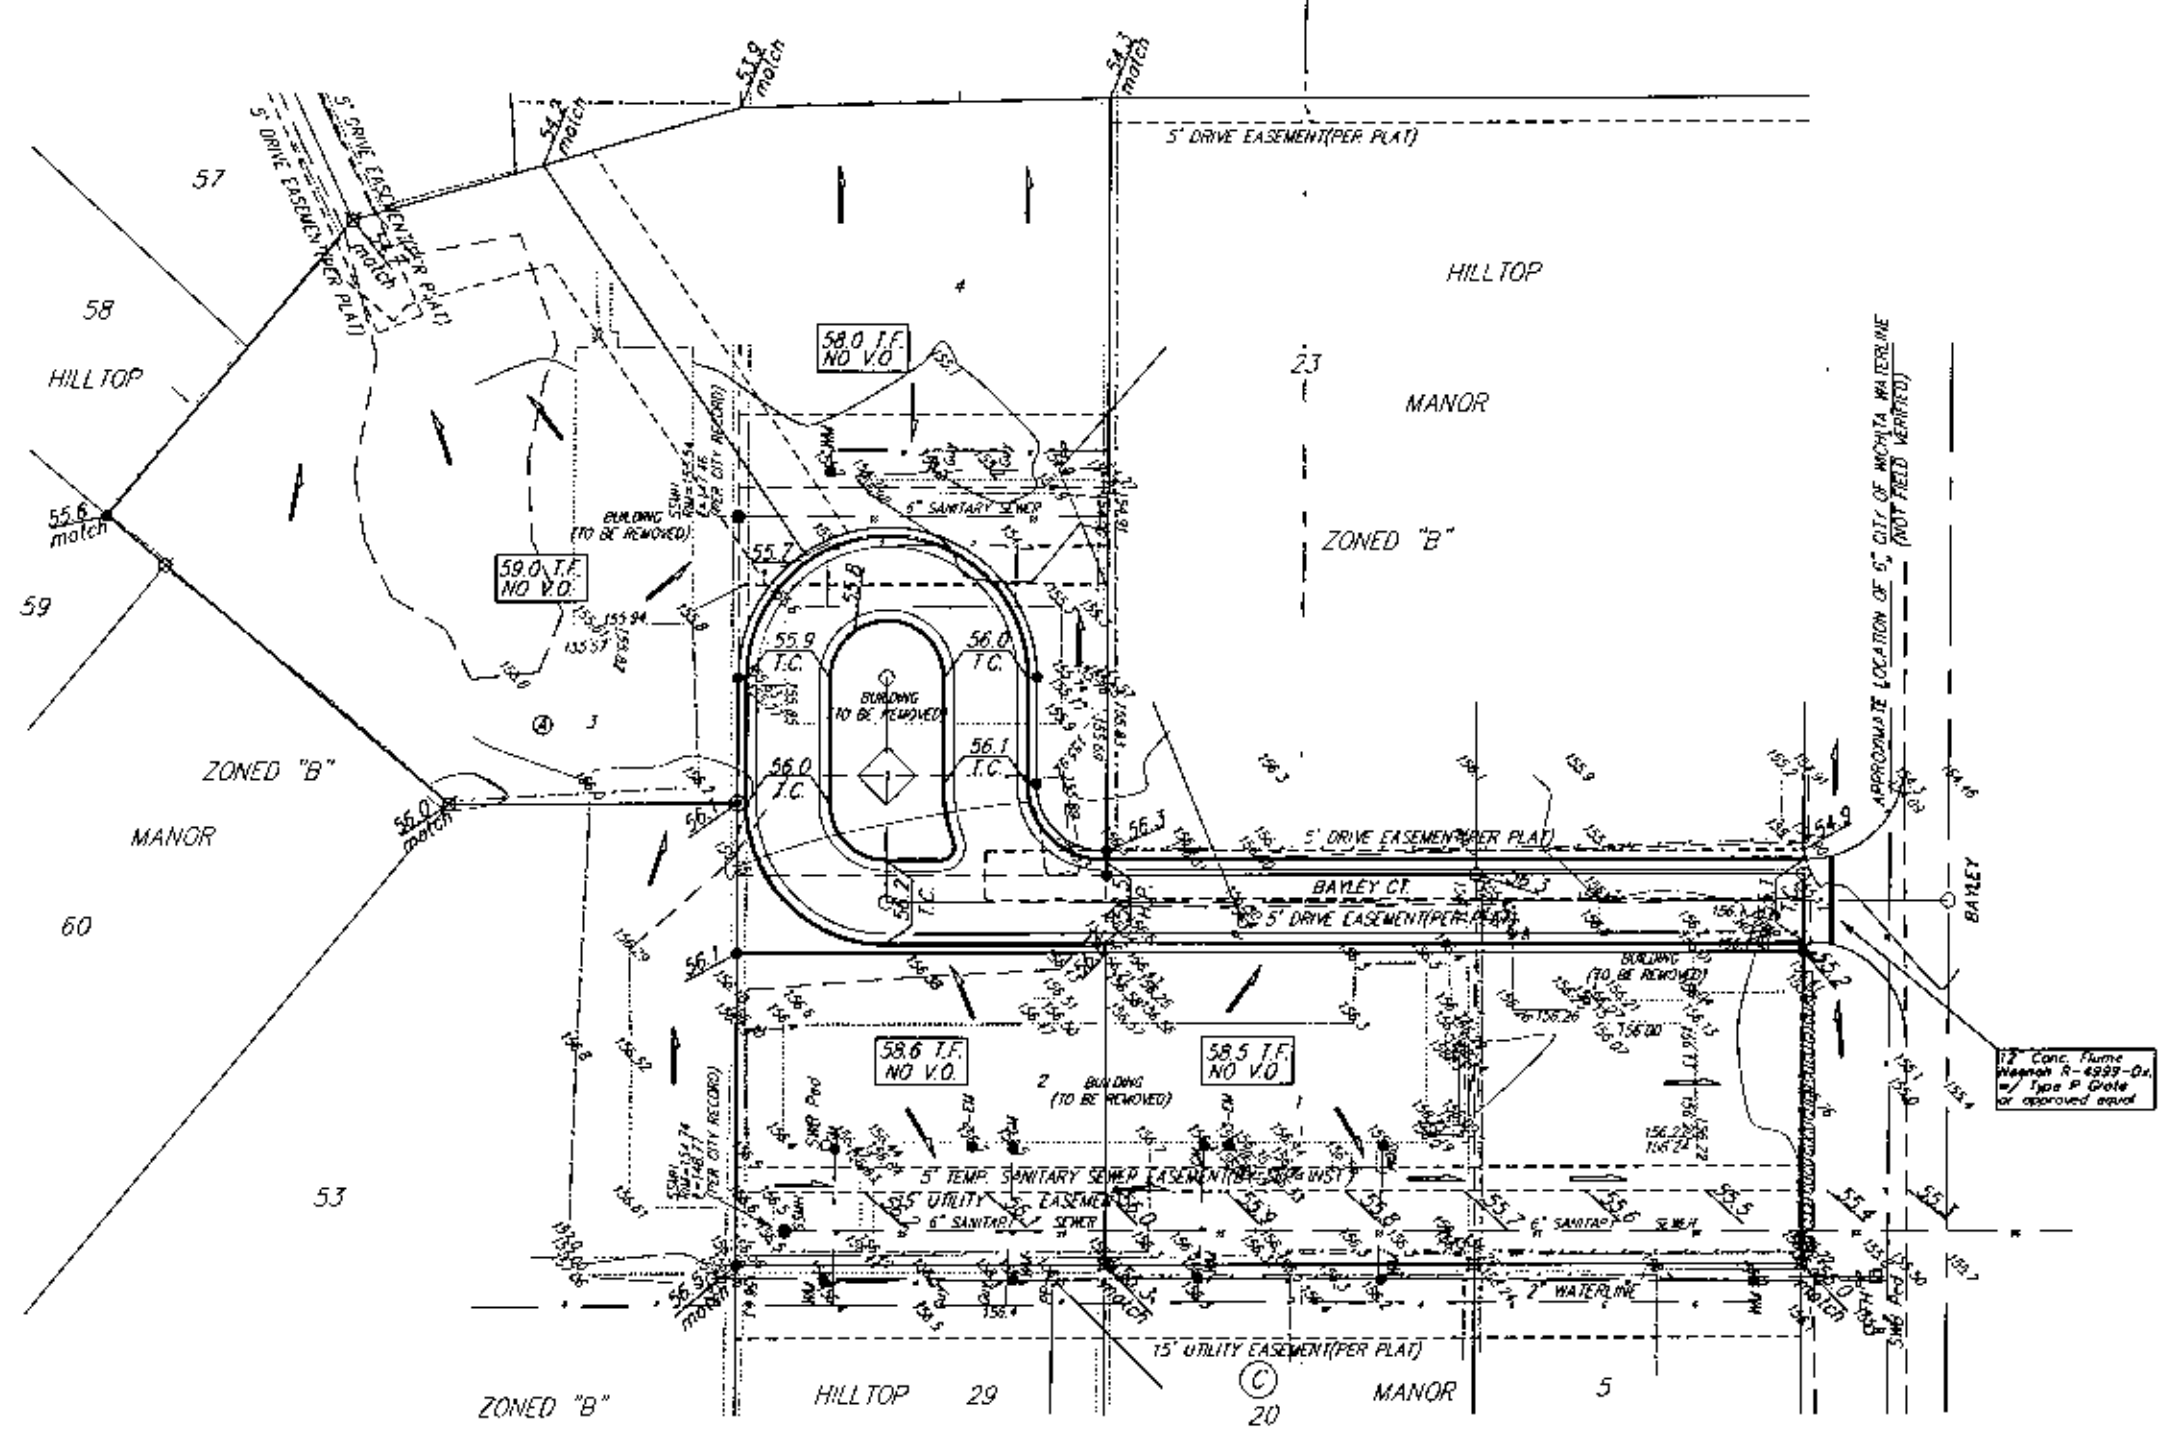

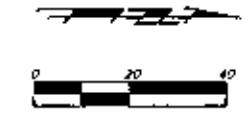

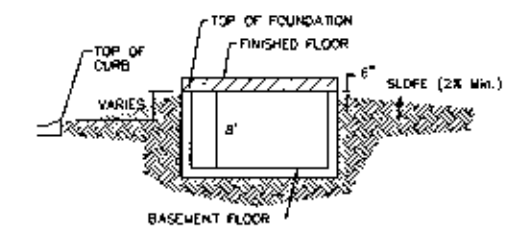

TYPICAL NON-VIEW OUT DETAIL

NO SCALE

NOTES:

Proposed Top of Foundation Elevations Are Shown On Plans. Contractor to Set Finished Floor Elevations.

All Street Elevations Shown on Plans Are for Top of Curb (Full-Height).

This Grading Plan is Designed with Non-View-Out Structures.

Lot dimensions have been ommited on this plan, refer to the recorded plat for this information.

HILTOP MANOR 3RD ADDITION

GRADING PLAN

WICHITA, KANSAS

BAUGHMAN COMPANY P.A.

ENGINEERING, SURVEYING, & PLANNING

315-262-1271 • 313 ELLIS • WICHITA, KANSAS 67211

PROJECT NUMBER					SHEET 1 OF 1
DESIGN BLC	DRAWN blg	APPROVED	DATE 02/10/03	SCALE noted	