Zon 5-15-03

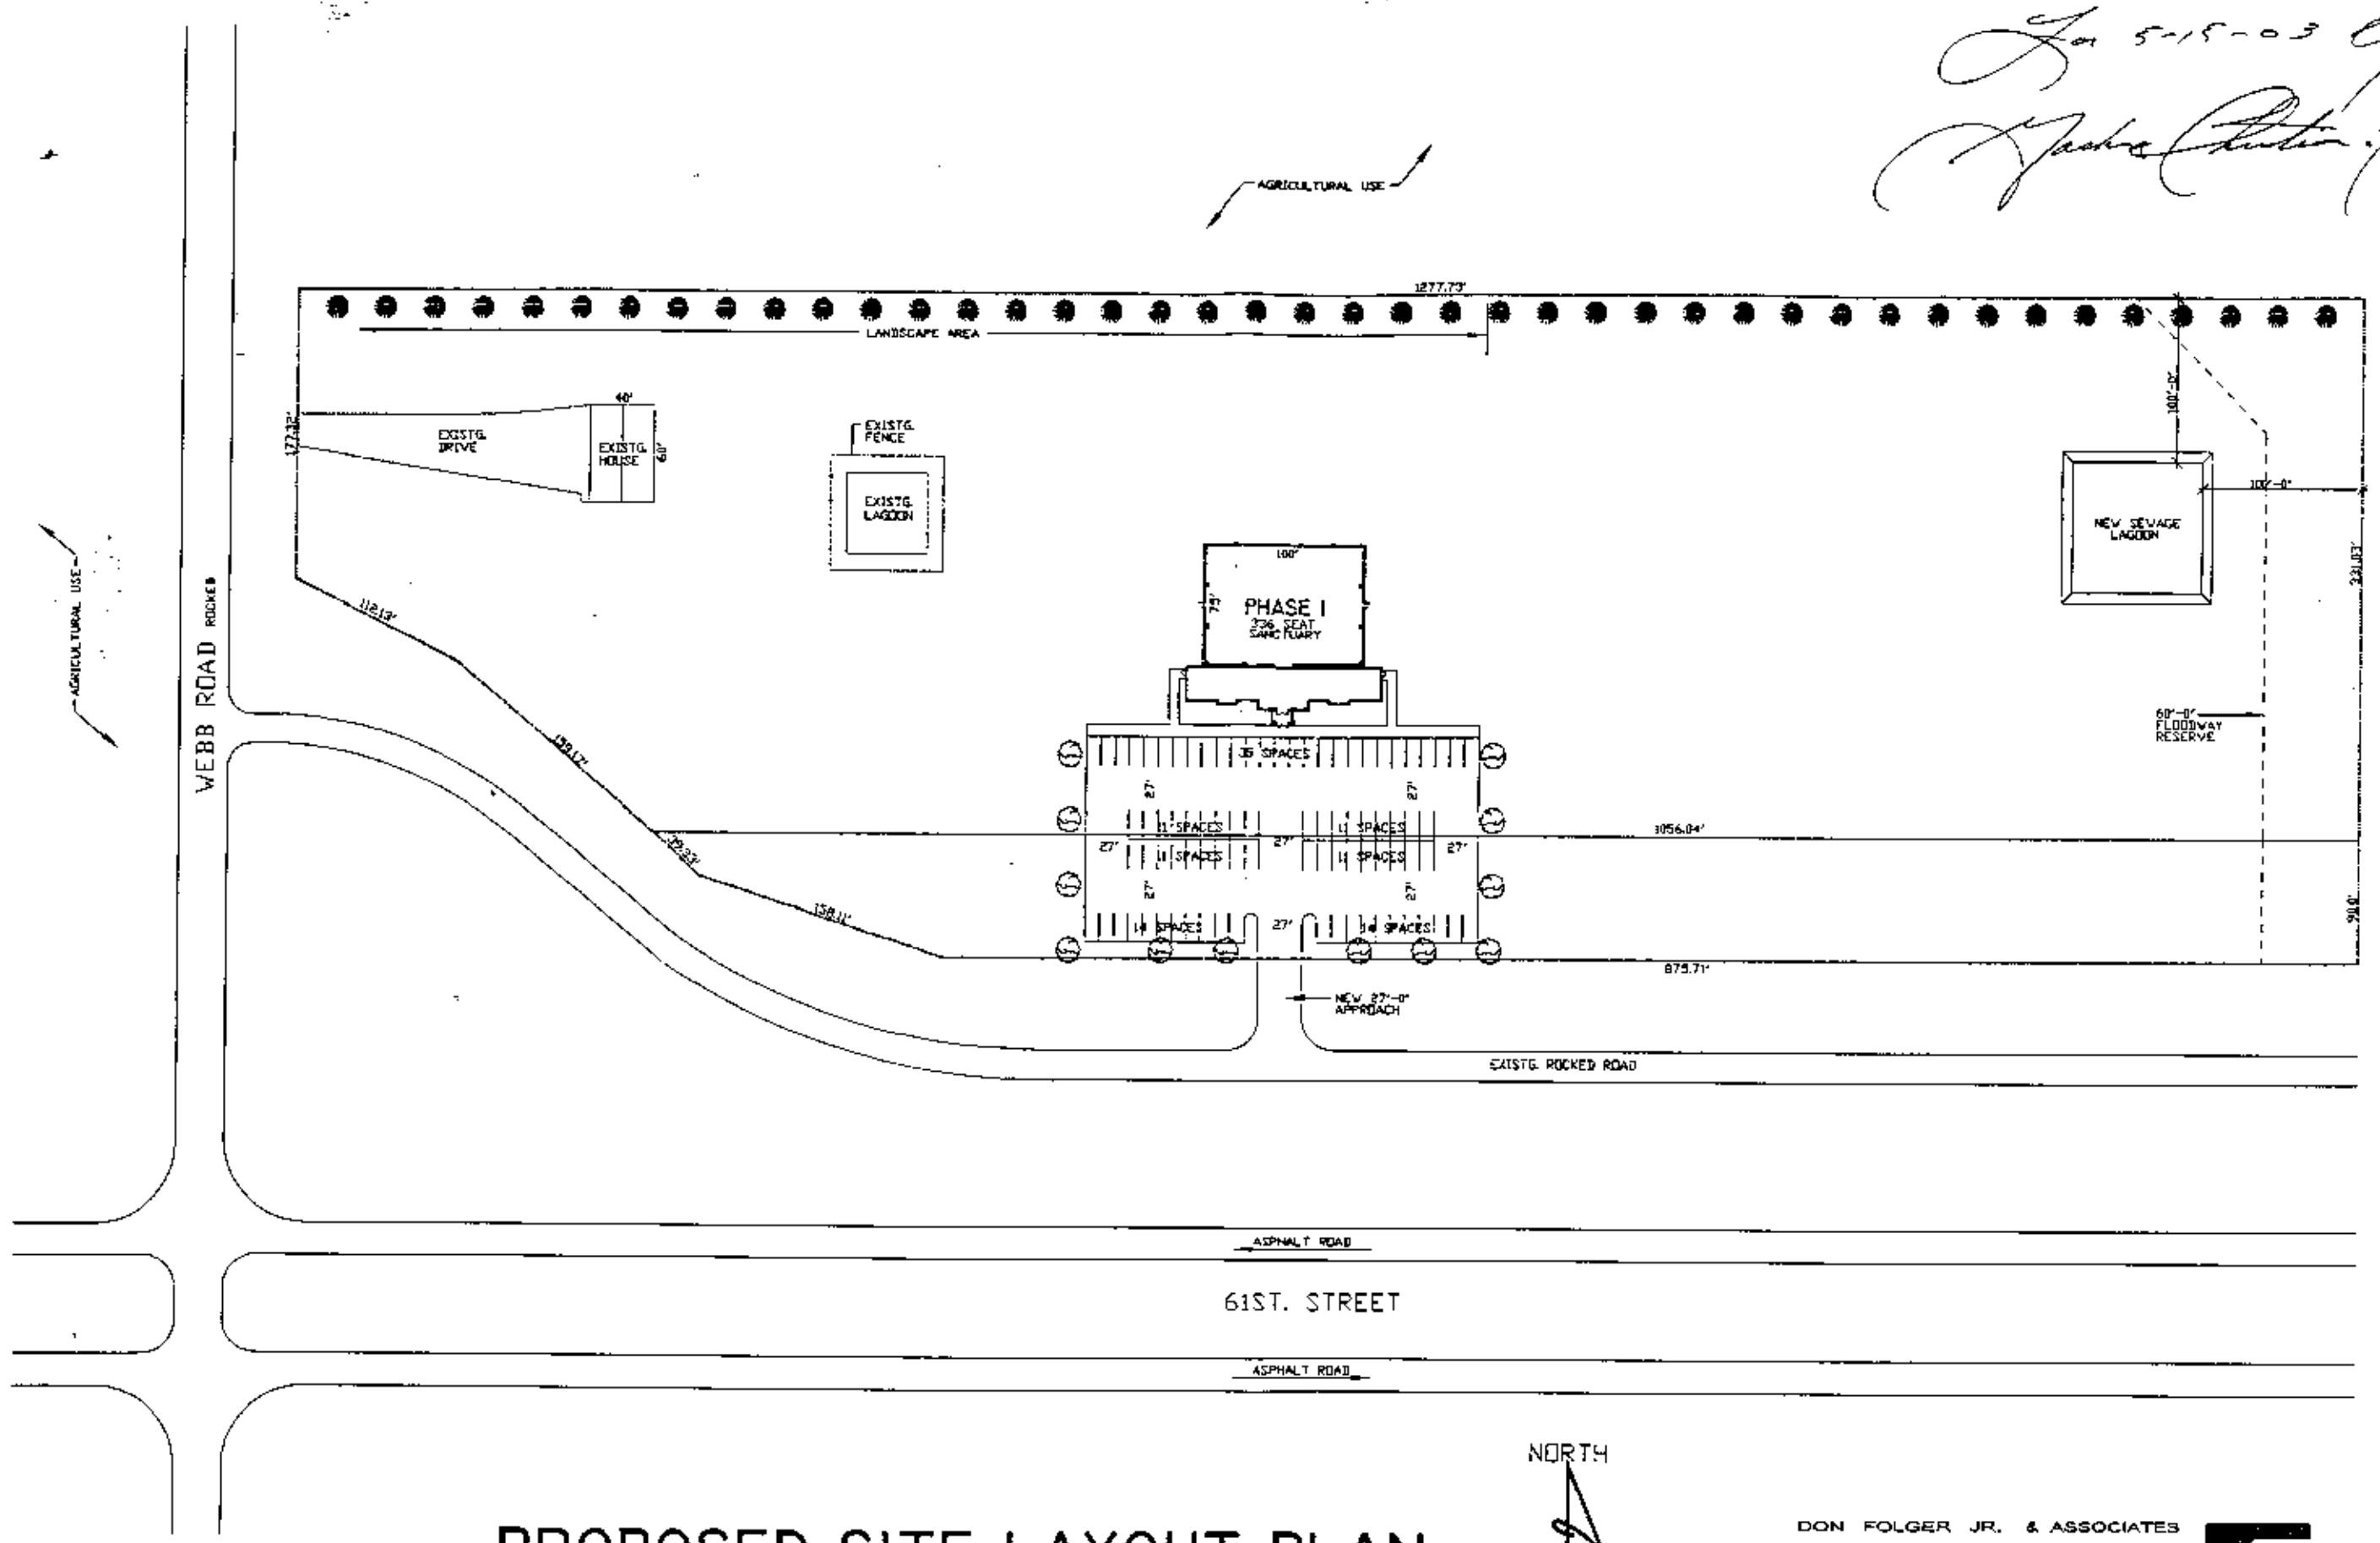

PROPOSED SITE LAYOUT PLAN

1" = 100'-0"

DON FOLGER JR. & ASSOCIATES

ARCHITECTURE PLANNING CONSTRUCTION MANAGEMENT

234 S. TOPEKA
WICHITA, KS. 67202

(316) 269-2414