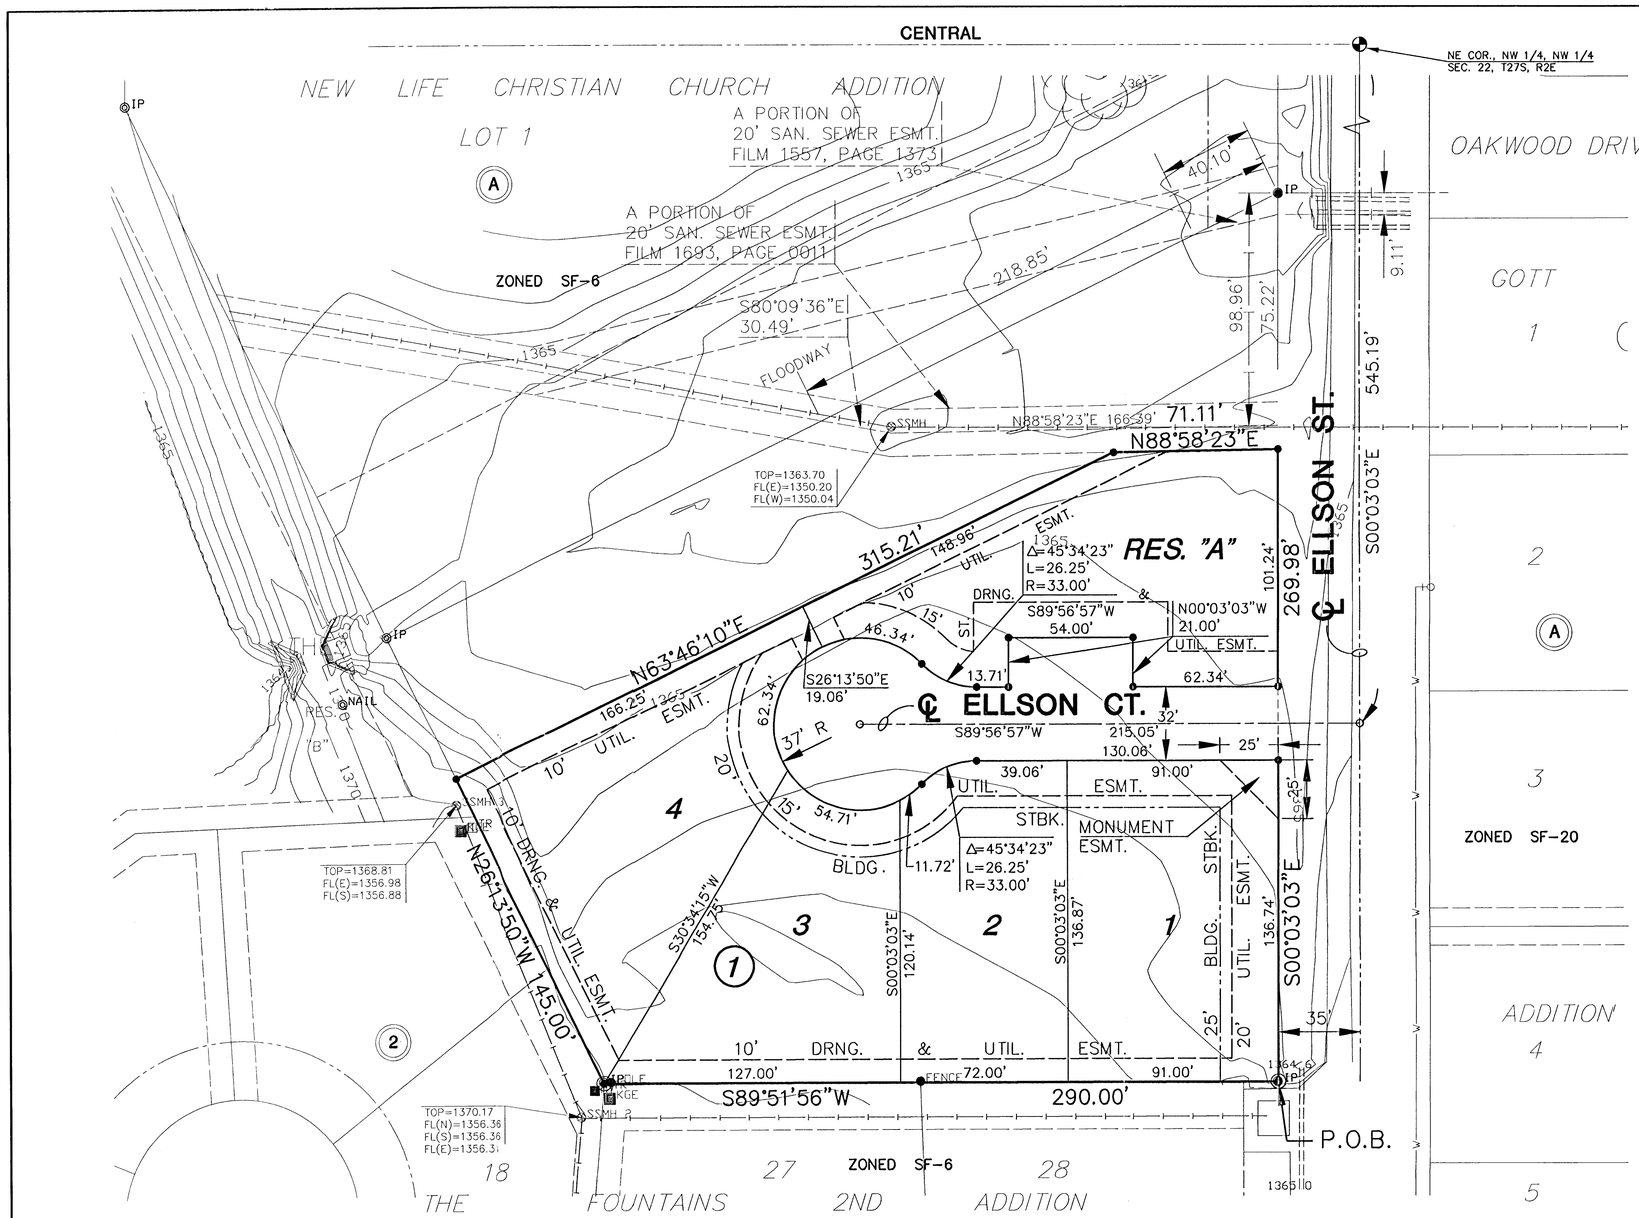

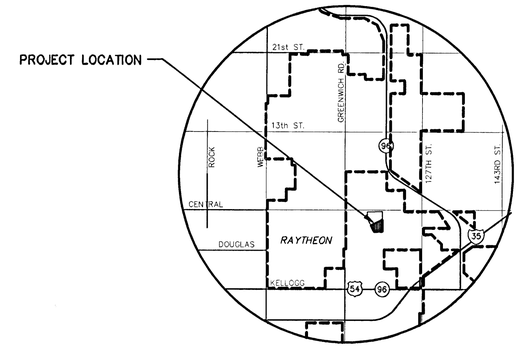

VICINITY MAP

BENCHMARKS

BM#1 CHISELED "□" ON TOP OF CURB AT WEST END OF S.W. RETURN CENTRAL AVENUE AND ELLSON STREET.

ELEV. = 1367.86

ZONING

EXISTING = SF-6
PROPOSED = TF-3

LEGEND

- LP LIGHT POLE
- GM GAS METER
- PP POWER POLE
- 8IN TREE
- TR TELEPHONE RISER
- IP IRON PIN
- IRON PIN
- FENCE
- 12" STUMP

SCALE: 1"=30'
0 30 60

PRELIMINARY PLAT

ELLSON COURT ADDITION

OWNER: NEW LIFE CHRISTIAN CHURCH, 11441 E. CENTRAL, WICHITA, KS. 67206

DEVELOPER: SNODGRASS DEVELOPMENT, 2400 N. WOODLAWN, WICHITA, KS. 67220

DATE: OCTOBER 2000

MKEC ENGINEERING CONSULTANTS, INC.
411 N. WEBB ROAD
WICHITA, KS. 67206
316-684-9600

H:\CIVIL\00158\DWG\PROP\PREPLAT\00158PRE.DWG