UTILITY PLAN

MEL HAMBELTON ADDITION

WICHITA, SEDGWICK COUNTY, KANSAS

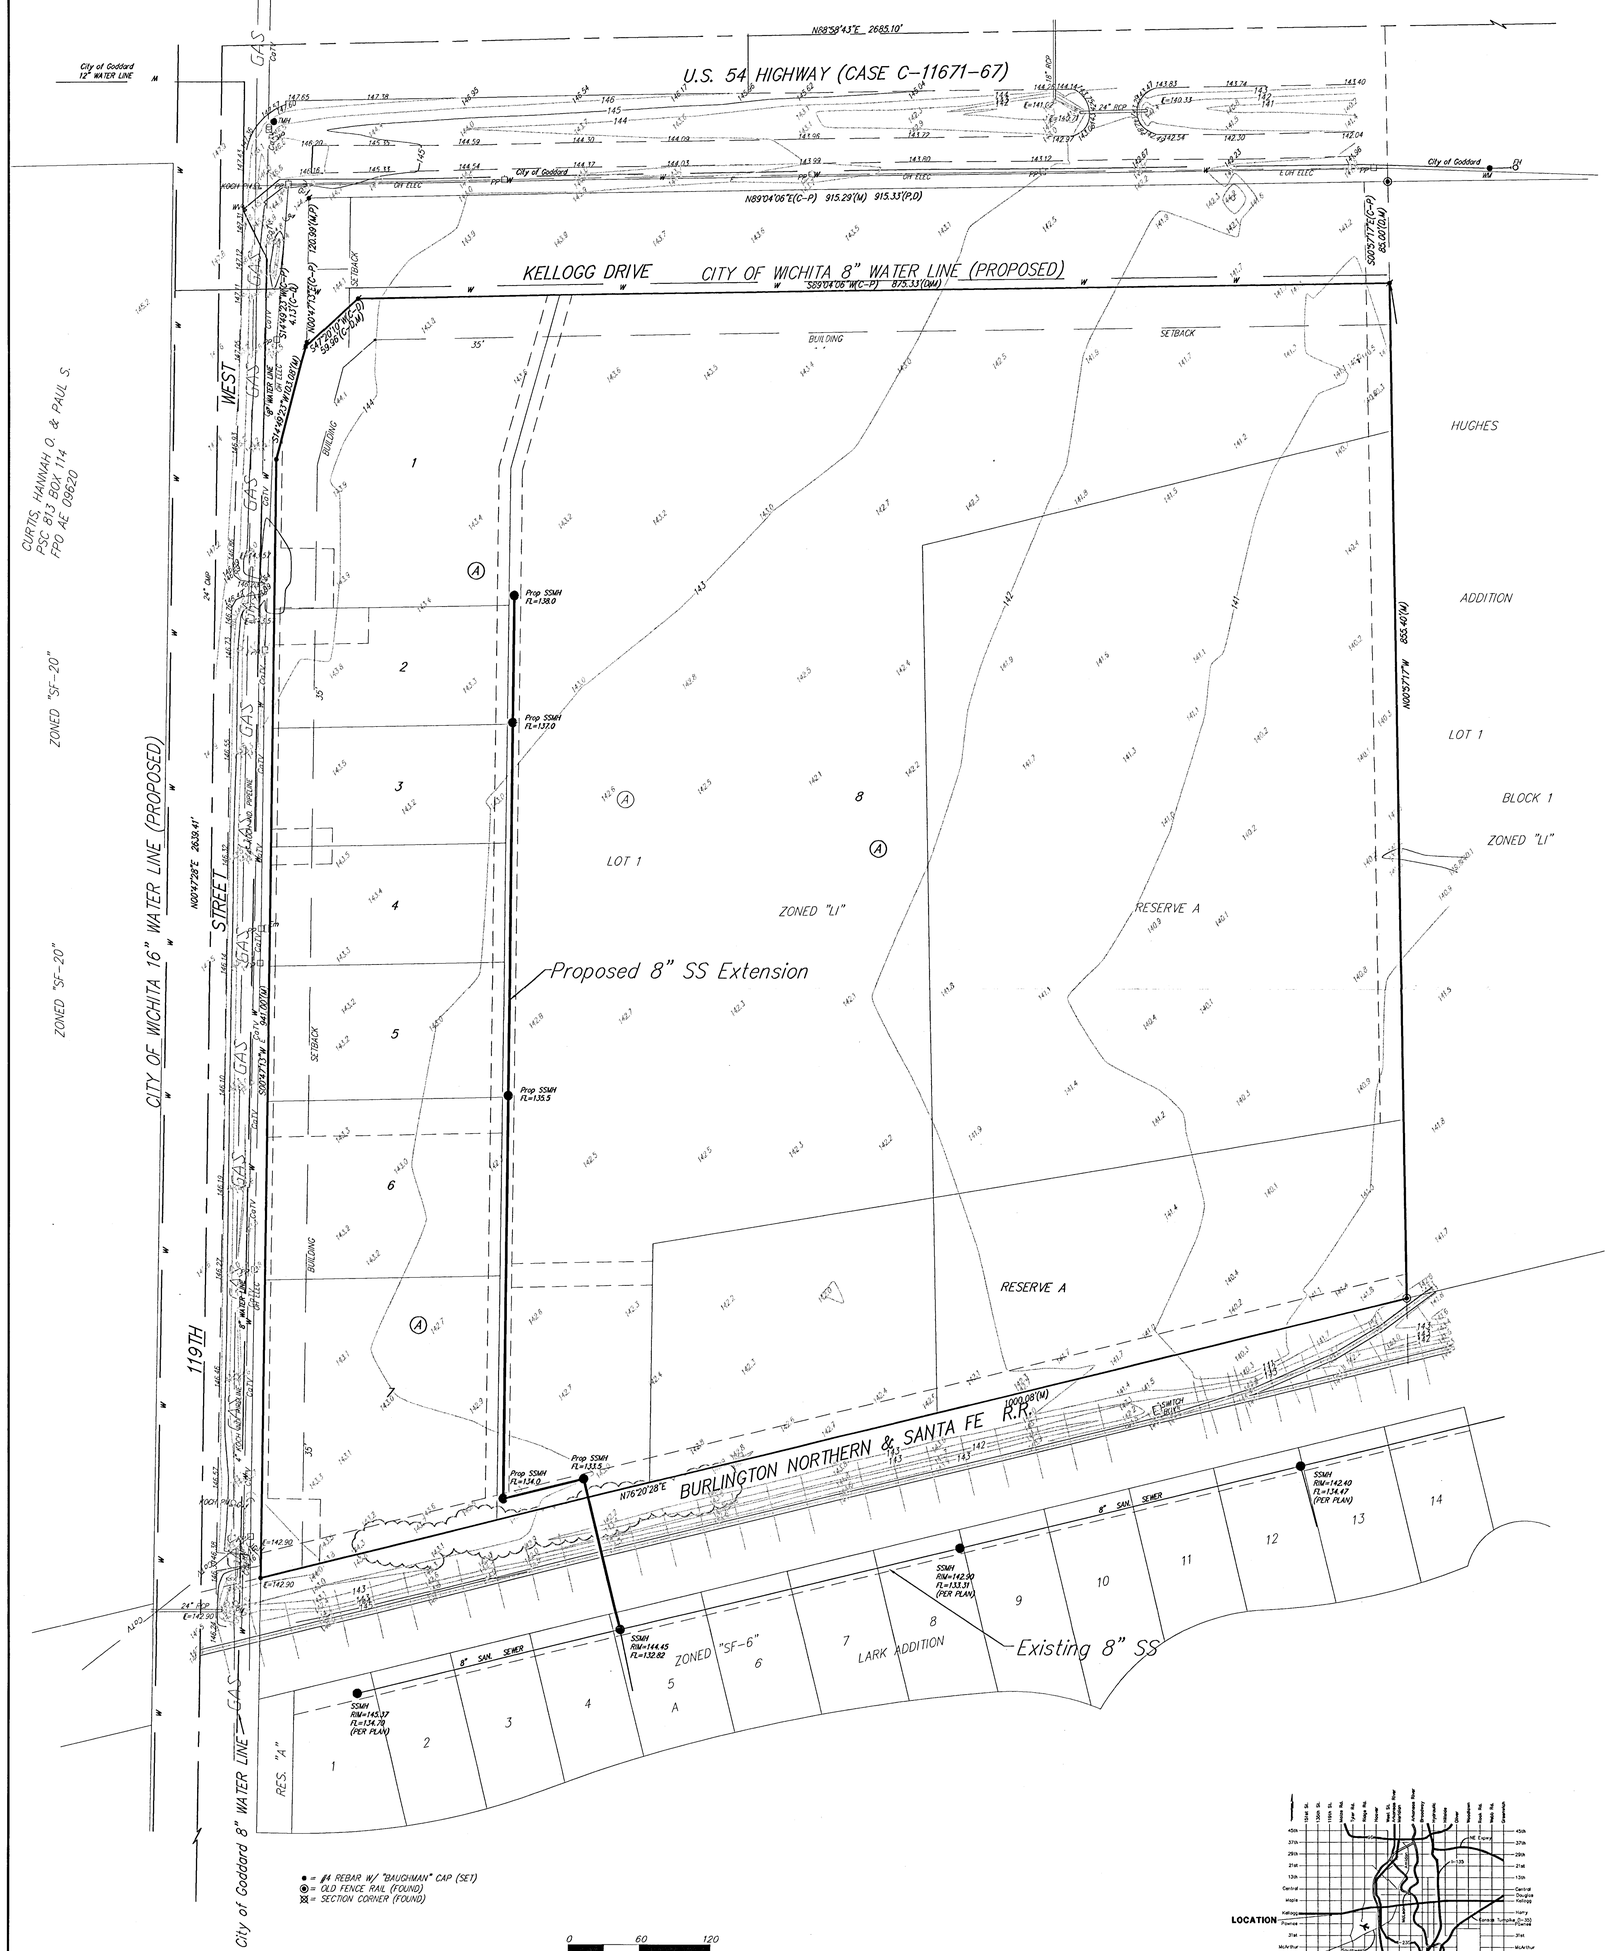

● = #4 REBAR W/ "BAUGHMAN" CAP (SET)
◉ = OLD FENCE RAIL (FOUND)
⊗ = SECTION CORNER (FOUND)

0 60 120

Em = Electric Meter
FH = Fire Hydrant
Guy = Guy Anchor
PM = Pipeline Marker
PP = Power Pole
Sig = Signal Pole
TMH = Traffic Manhole
WM = Water Meter
WV = Water Valve

WATER LINE
SOUTHWESTERN BELL
GAS LINE
CABLE TV
ELECTRIC LINE
SANITARY SEWER

03 March 2001

BAUGHMAN COMPANY P. A.
ENGINEERING, SURVEYING, & PLANNING
316-262-7271 • 315 ELLIS • WICHITA, KANSAS 67211
F:\PLAT\BEL\HAMBELTON\ACD\DWG\BELHAMP.DWG-RKB

/01/2001 14:55:42 MELHAMP.dwg