UTILITY PLAN

RV PRODUCTS ADDITION

WICHITA, SEDGWICK COUNTY, KANSAS

⊠ = ¼ REBAR W/ "BAUGHMAN" CAP (FOUND)
● = ¼ REBAR W/ "BAUGHMAN" CAP (SET)
⊠ = ¼ IRON (FOUND)
○ = ⅜ IRON (FOUND)
□ = 1/2" IRON (FOUND)
⊠ = CROSS (FOUND)
✪ = SEC CORNER

(M) = MEASURED
(D) = DESCRIBED
(P) = PLATTED
(C) = CALCULATED
(C-P) = CALCULATED PER PLATTED INFO.
(C-D) = CALCULATED PER DEED INFO.
(DEED) = DEED DESCRIPTION
(C-DESC) = CALCULATED PER TRACT DESCRIPTION

FH = Fire Hydrant
GU = Guard Post(Bollard)
GV = Gas Valve
HLP = High Line Pole
MW = Monitoring Well
Sign = Sign
SSMH = Sanitary Sewer Manhole
SWS Ped = Southwestern Bell Pedestal
SWSMH = Stormwater Sewer Manhole
WM = Water Meter
WV = Water Valve
WVT = Water Vault

Note: Sanitary Sewer Information per City Record.

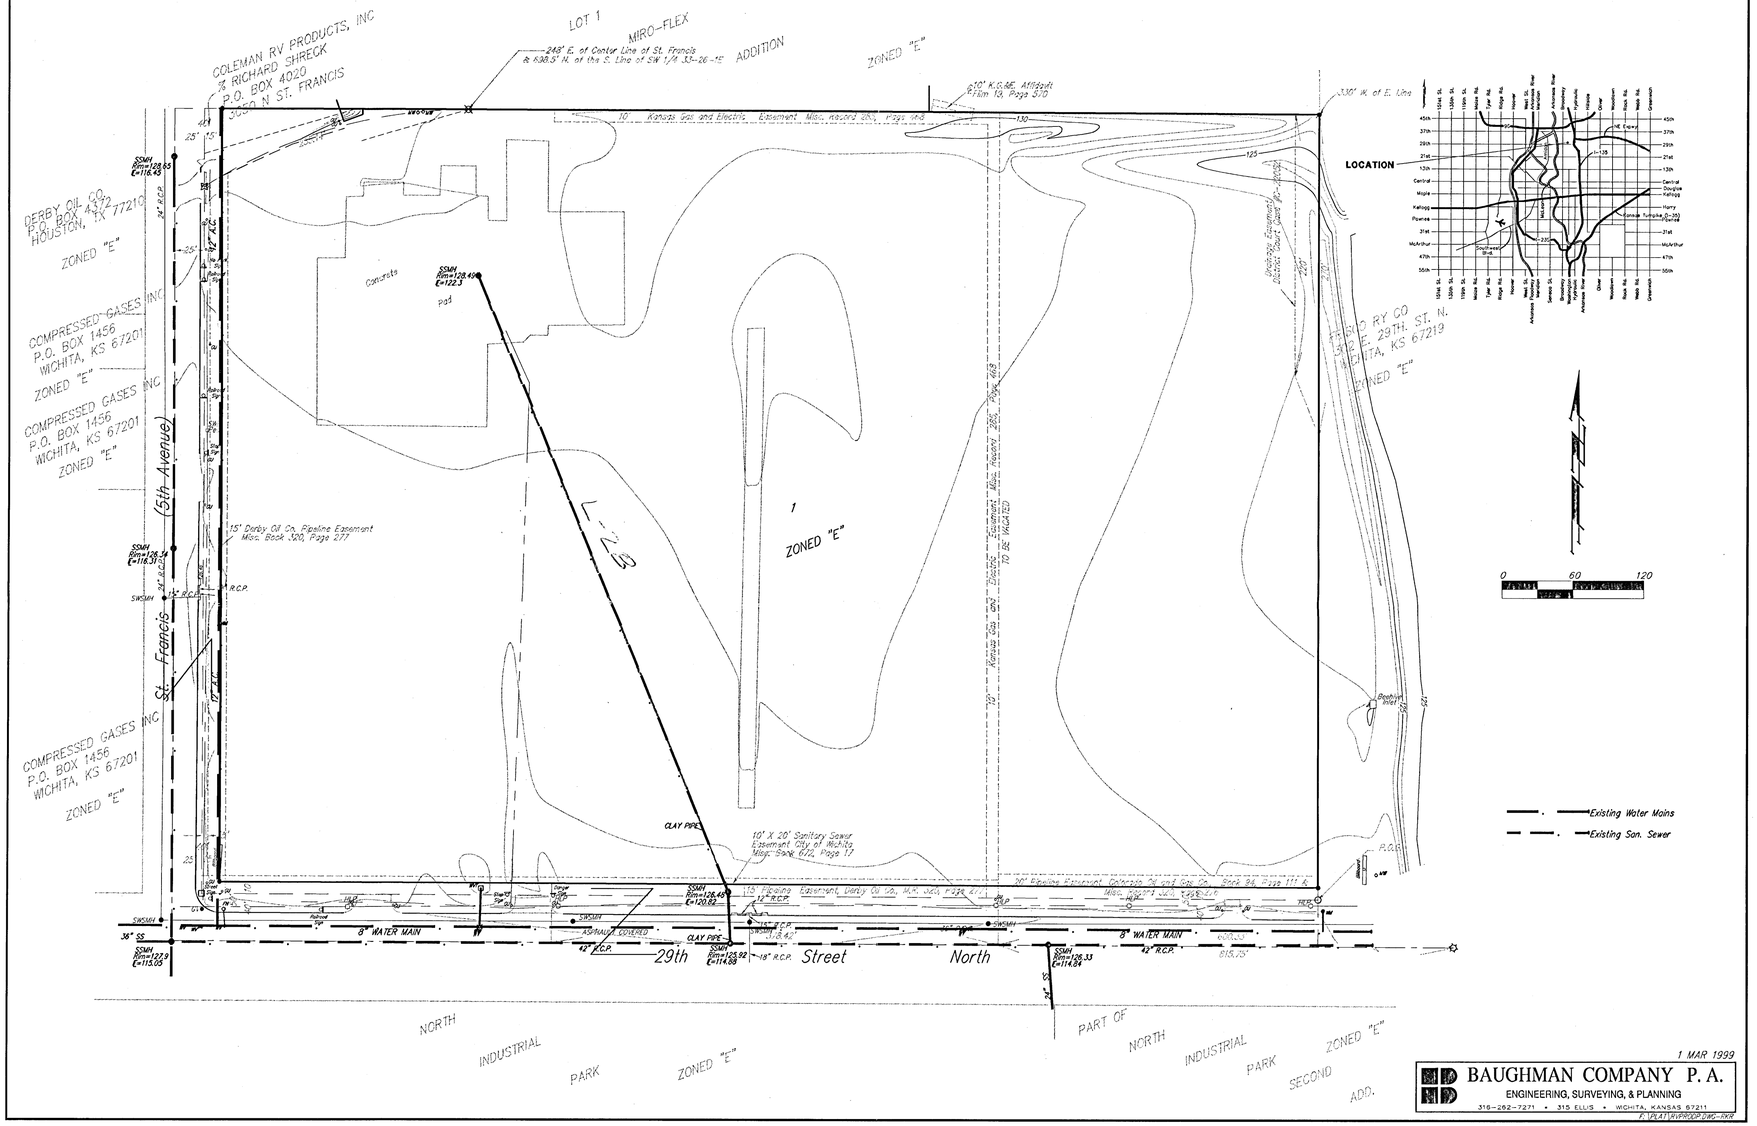

1 MAR 1999

BAUGHMAN COMPANY P. A.
ENGINEERING, SURVEYING, & PLANNING
316-262-7271 • 315 ELLIS • WICHITA, KANSAS 67211
F:\PLAT\RVPRDCP.DWG-RKR