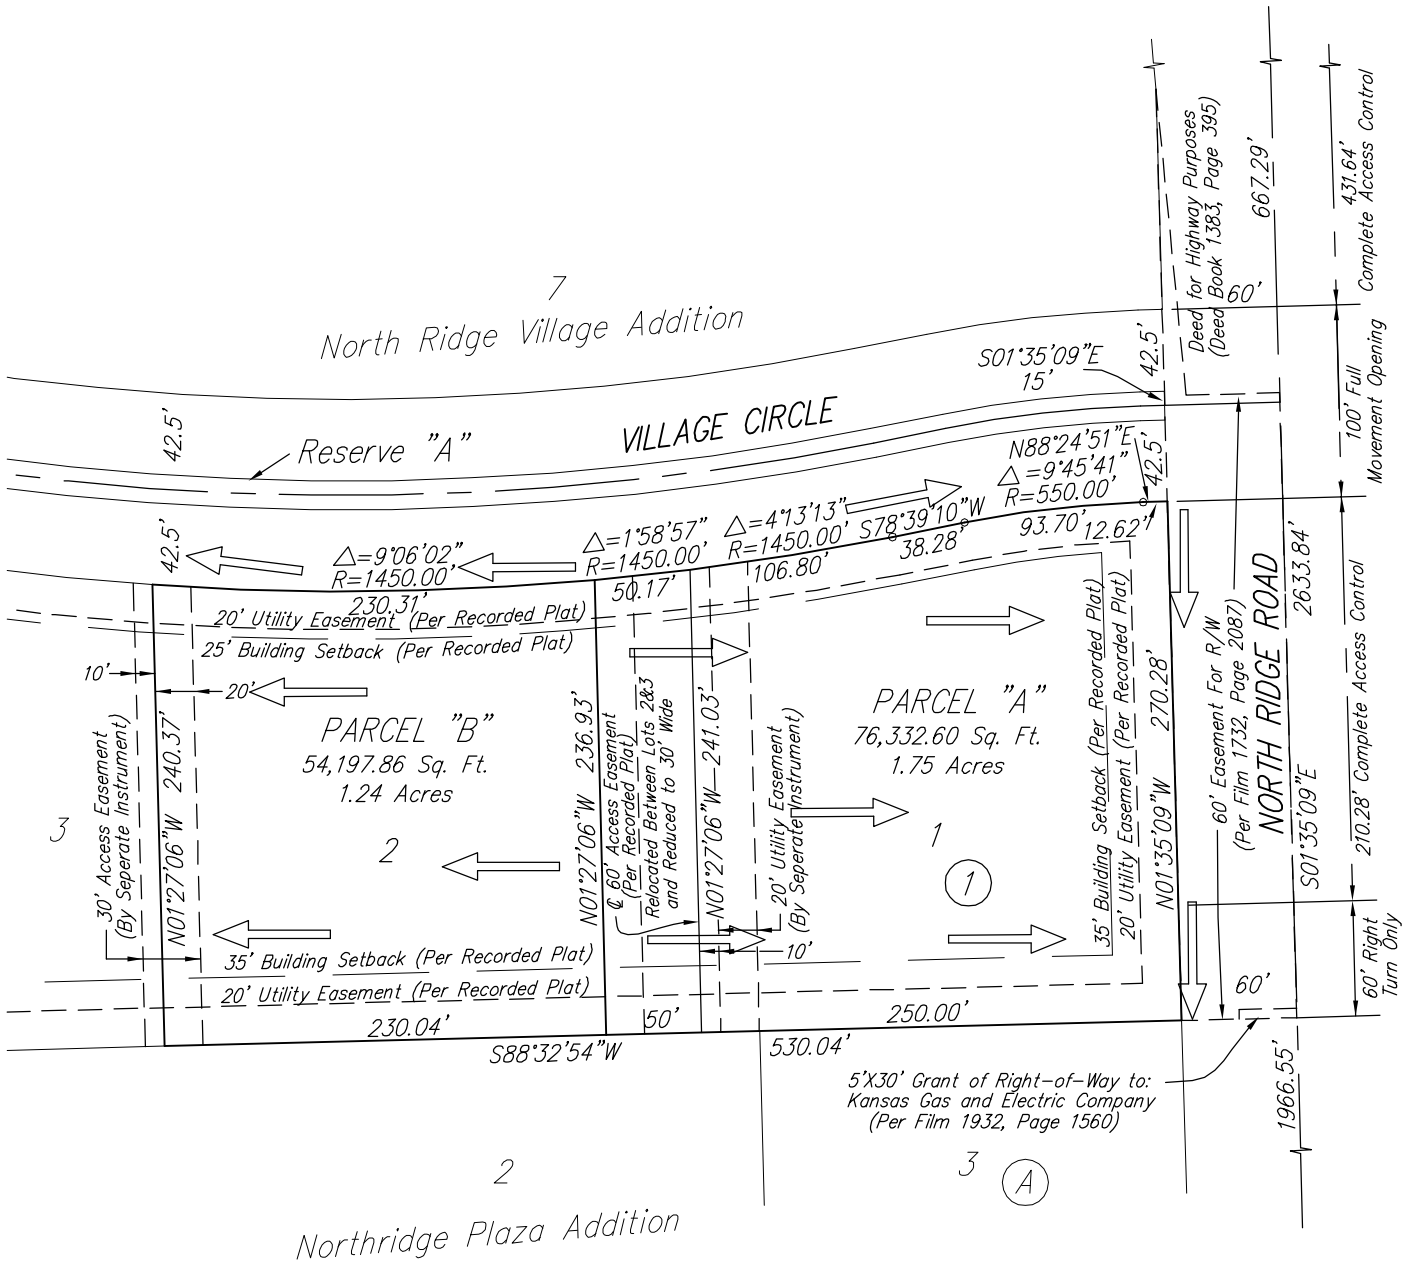

NOTE:
ADDITIONAL BUILDING REQUIREMENTS
PER COMMUNITY UNIT PLAN DP-280

NOTE:
MINIMUM PADS REVISED PER
DOC.#/FLM-PG: 28688917

Scale: 1"=100'

Project No. 09-04-P459

Baughman Company , P.A.
315 Ellis St. Wichita, KS 67211 P 316-262-7271 F 316-262-0149
Baughman
ENGINEERING | SURVEYING | PLANNING | LANDSCAPE ARCHITECTURE

Drawing File: F:\SURVEY\LOT\09-04-P459 North Ridge Village