UTILITY PLAN

SOUTHERN RIDGE ADDITION

WICHITA, SEDGWICK COUNTY, KANSAS

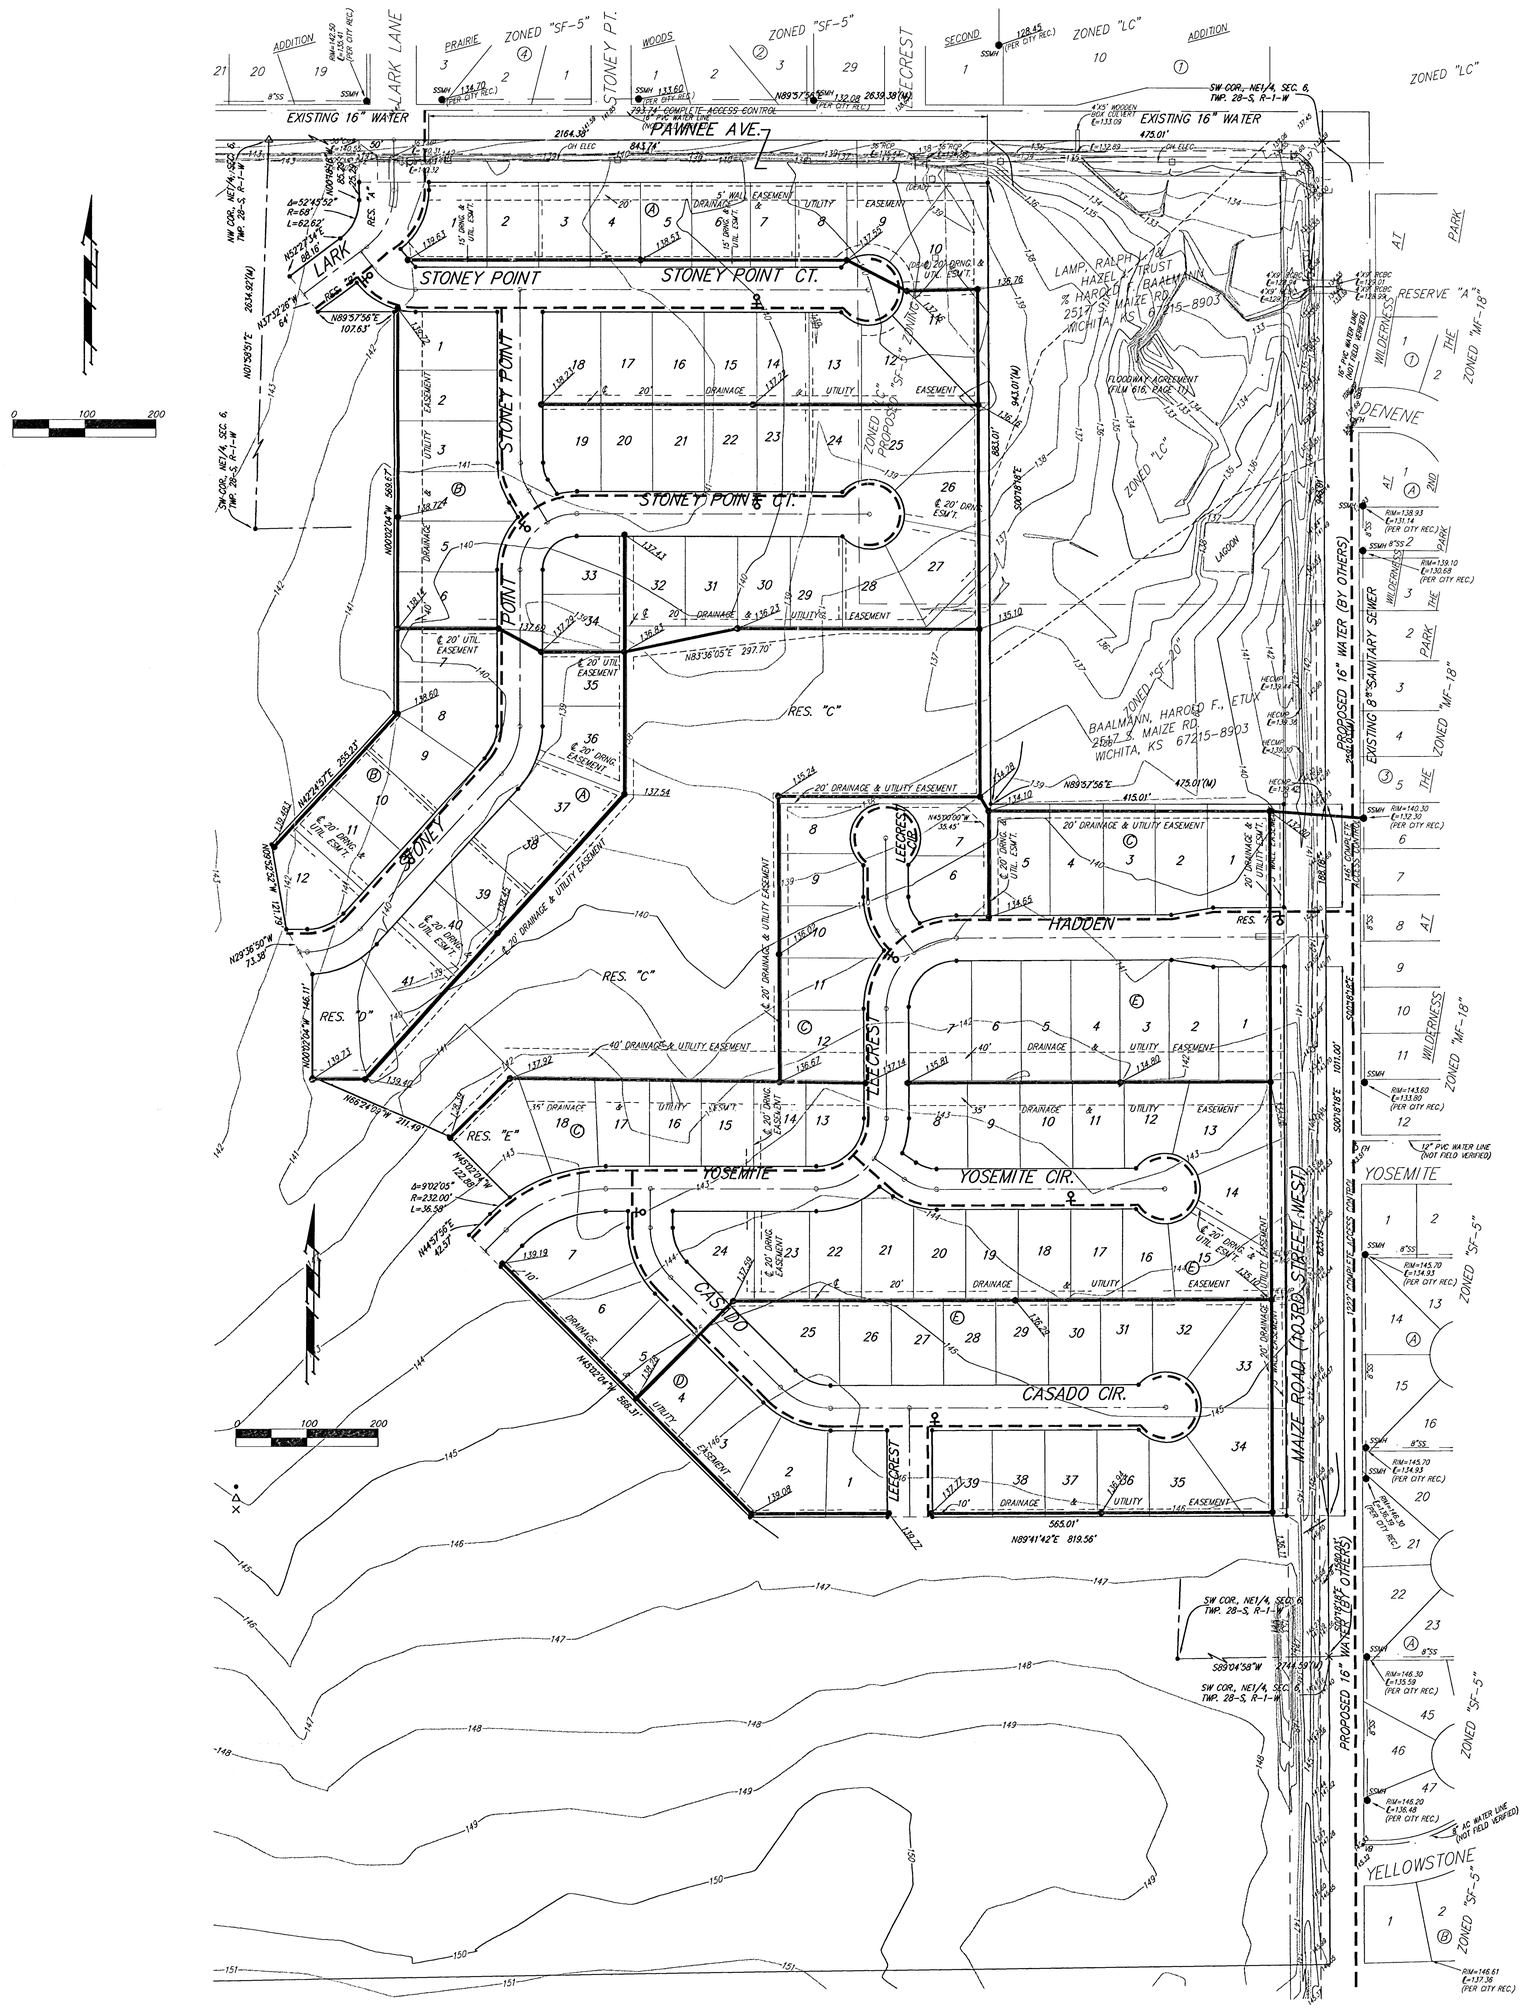

LEGEND

- Proposed Water Line (8" Unless Noted Otherwise)
- Proposed Sanitary Sewer Line (8" Unless Noted Otherwise)
- Proposed Sanitary Sewer Manhole
- Proposed Fire Hydrant
- Proposed Sewer Flow

16 SEPTEMBER 2002

BAUGHMAN COMPANY P. A.
ENGINEERING, SURVEYING, & PLANNING
316-262-7271 • 315 ELLIS • WICHITA, KANSAS 67211
F:\UTIL\SOUTHERNRIDGEUP.DWG-REV