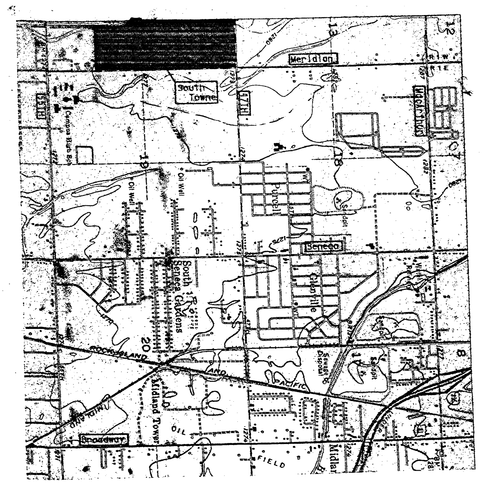

VICINITY MAP
SCALE 1"=2000'

NOTES:

1. Topography Survey Date: November 28, 1984
2. B.M.-Elev. 1277.04-Top of Iron in Thimble at SE Cor. NE 1/4 Sec. 24-28-1W
3. City of Wichita Water and Sewer Proposed.
4. See the Associated Site Plan for Mobile Home Park Development.

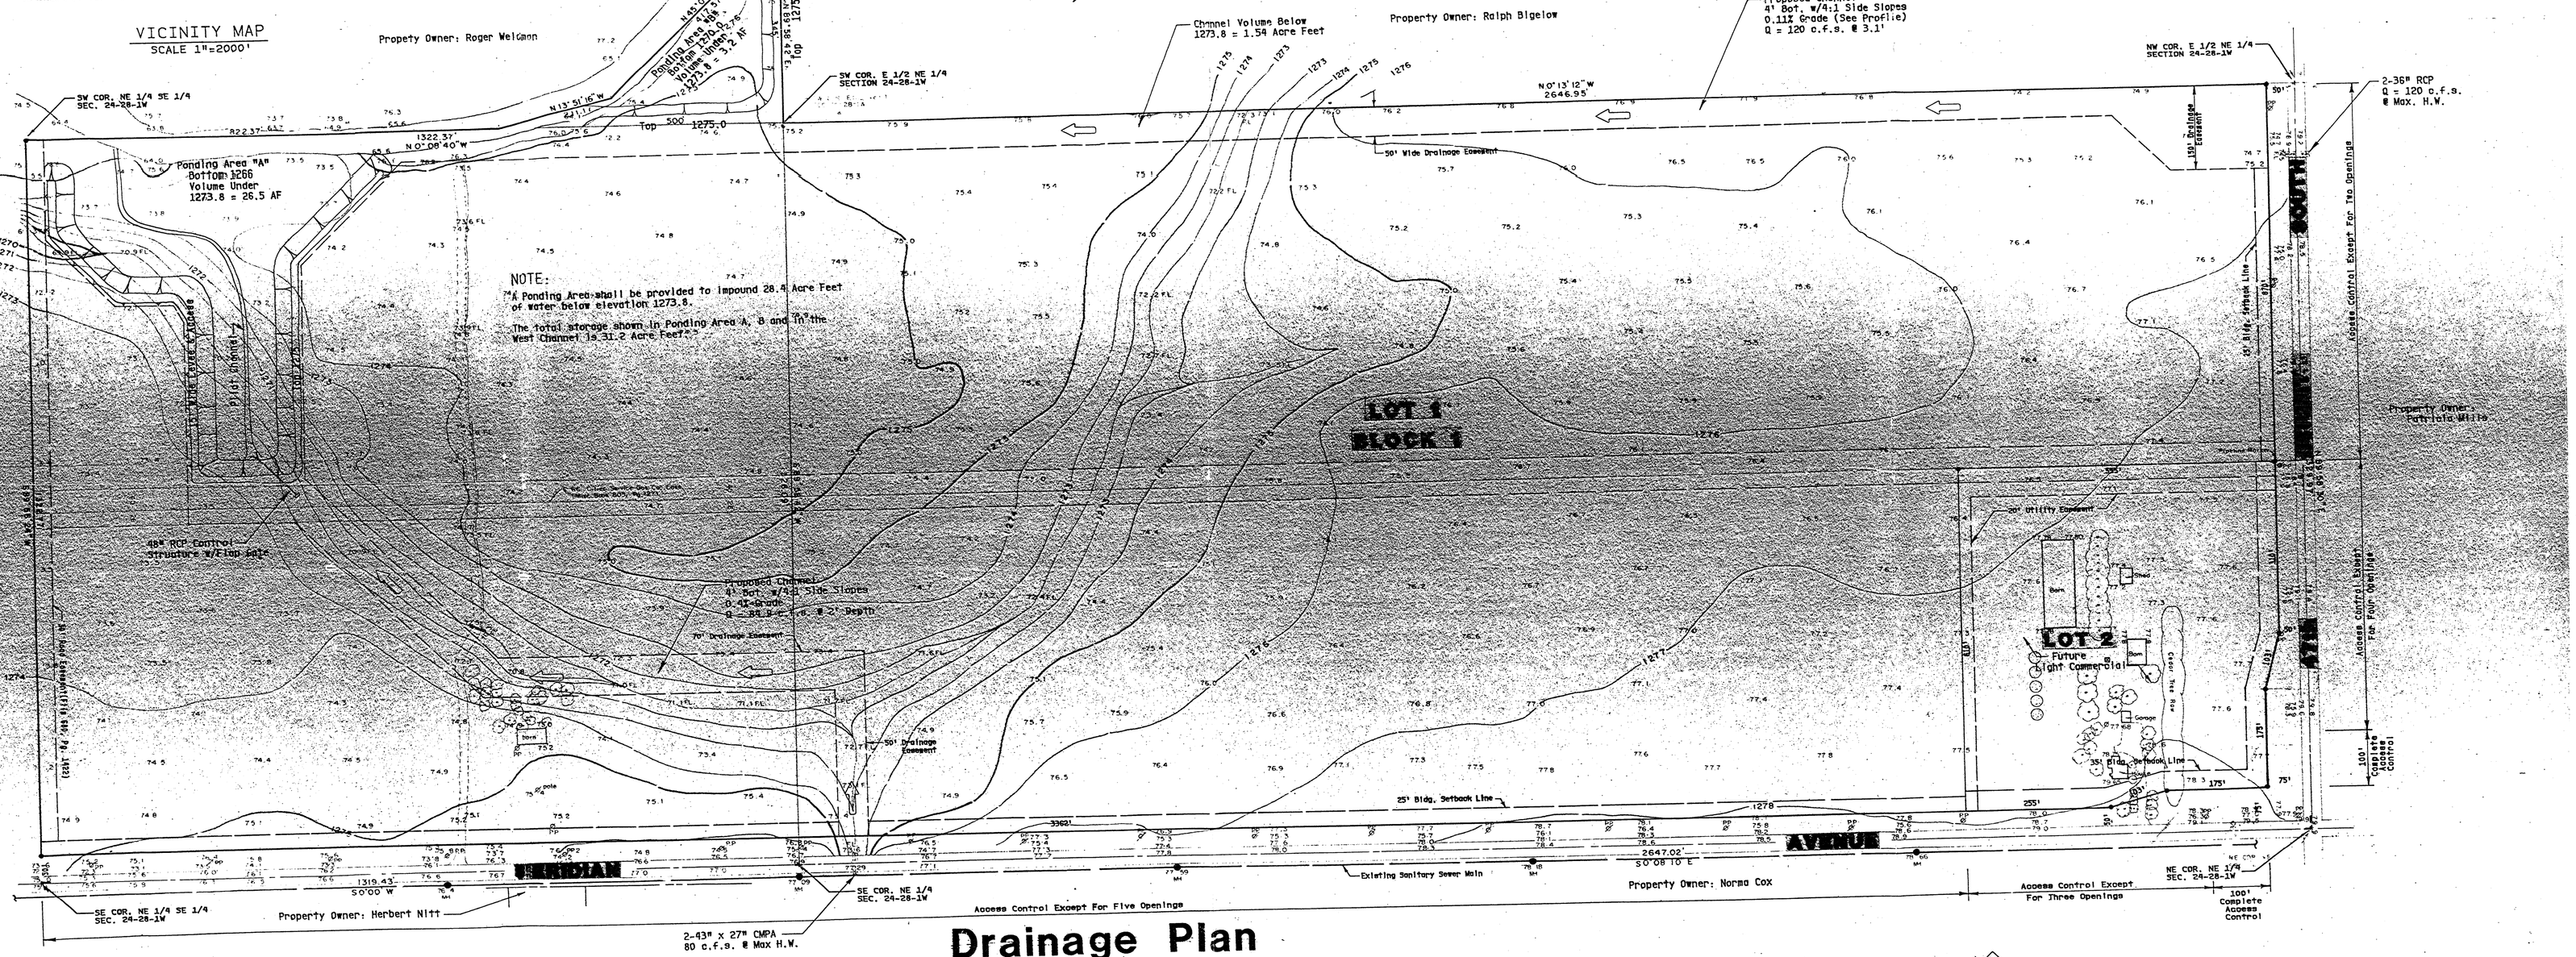

Drainage Plan

South Towne Mobile Home Park

OWNER-DEVELOPER JEFF BANNON

North
SCALE 1" = 100'

DATE: 5-27-87

POE & ASSOCIATES OF KANSAS, INC.
CONSULTING ENGINEERS