DRAINAGE PLAN
29TH ST. N. CHURCH ADDITION
WICHITA, SEDGWICK COUNTY, KANSAS

0 30 60

DATE OF PREPARATION: MARCH 10, 2003
DATE OF TOPOGRAPHY: JANUARY 29, 2003
CONTOUR INTERVALS = 1 FOOT

BENCHMARK:
Teetime & 29th St. N. City of Wichita Disc. of NW Corner of Bridge on the NW Wing. Elev.=142.20 City Datum 1329.60 M.S.L.

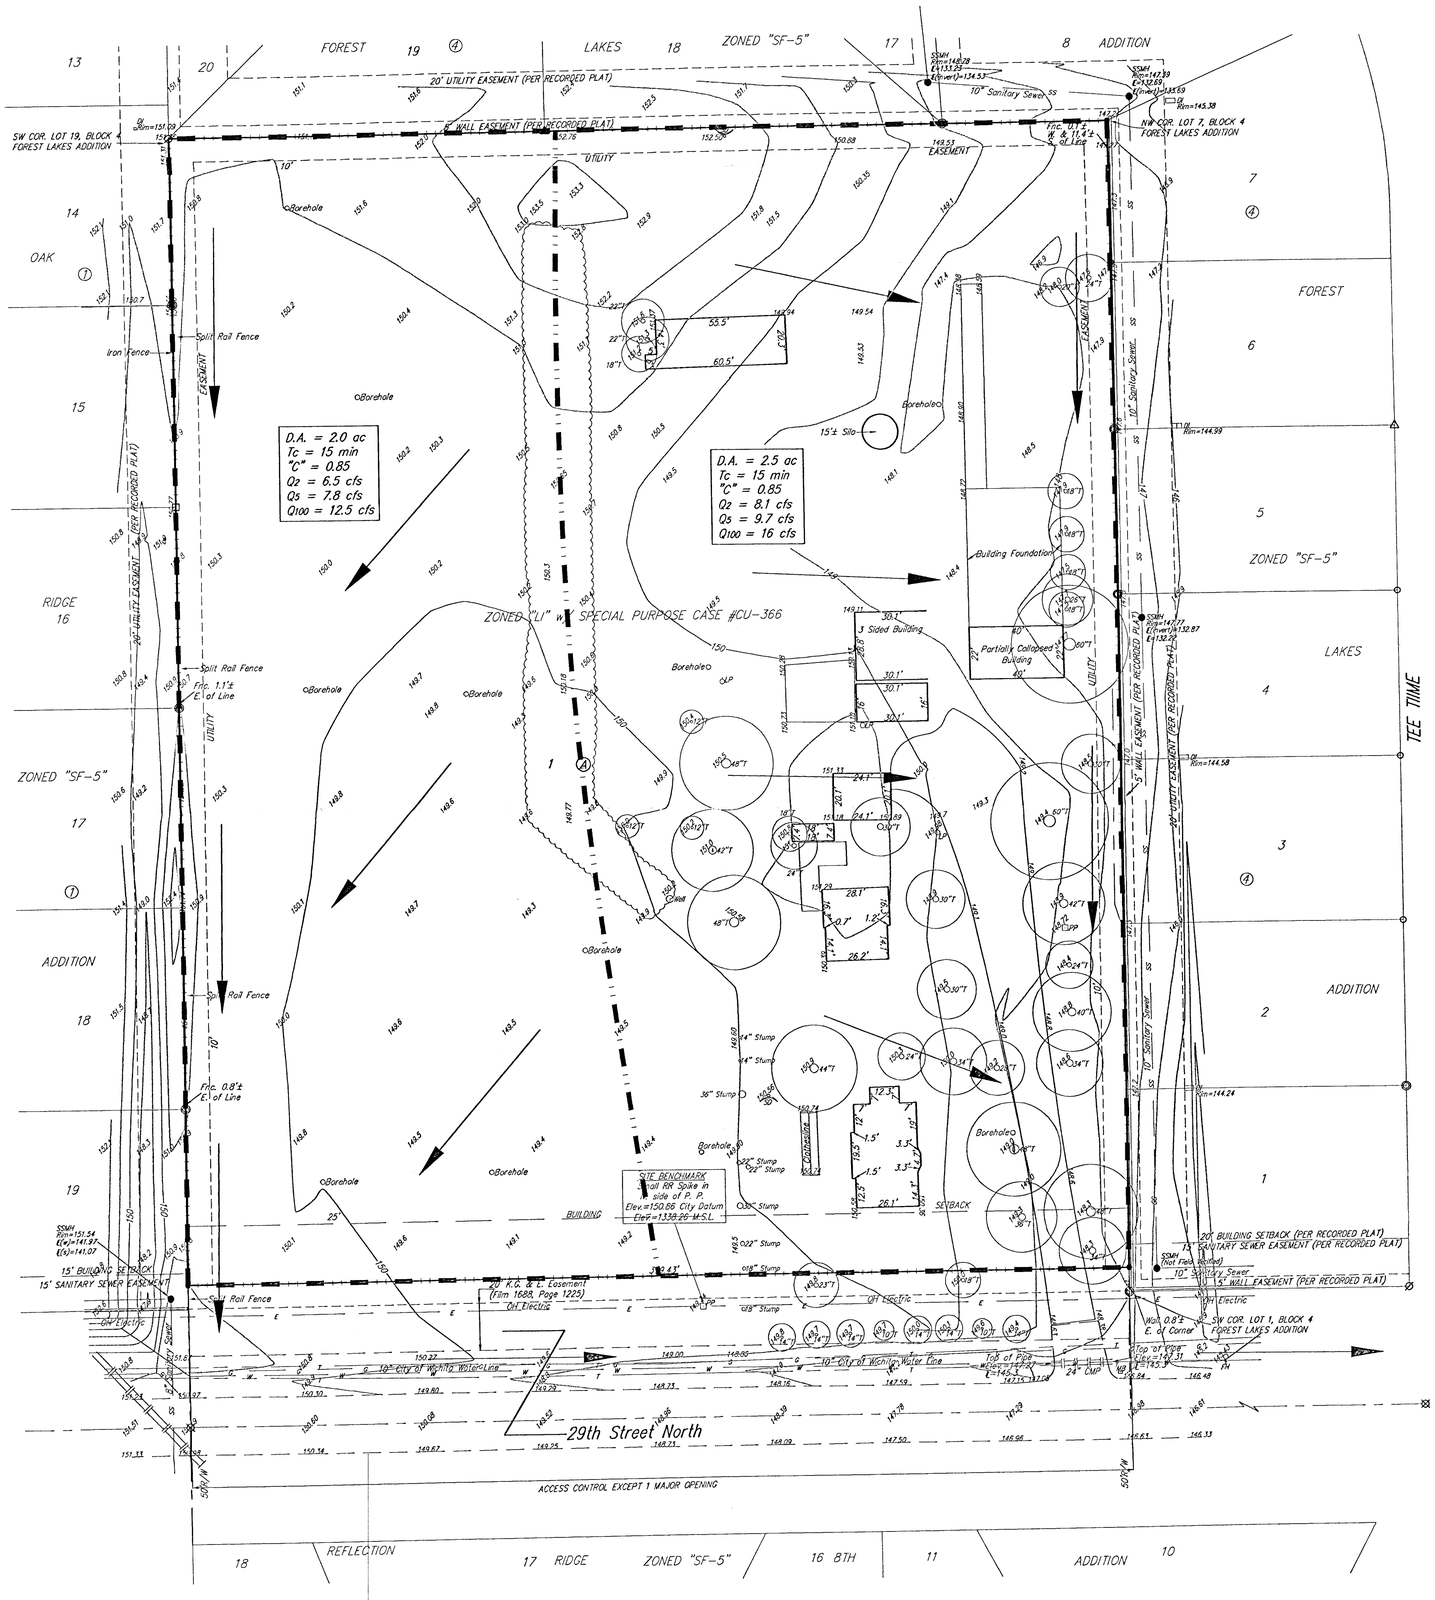

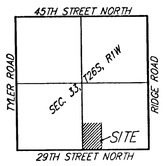

VICINITY MAP

25 MARCH 2003

BAUGHMAN COMPANY P. A.
ENGINEERING, SURVEYING, & PLANNING
316-262-7271 • 315 ELLIS • WICHITA, KANSAS 67211
F:\PLAT\29THNCHURCH\DWG\29THCHN.DWG-1800