DRAINAGE PLAN
VIA CHRISTI - ST. JOSEPH WEST
AN ADDITION TO WICHITA, SEDGWICK COUNTY, KANSAS

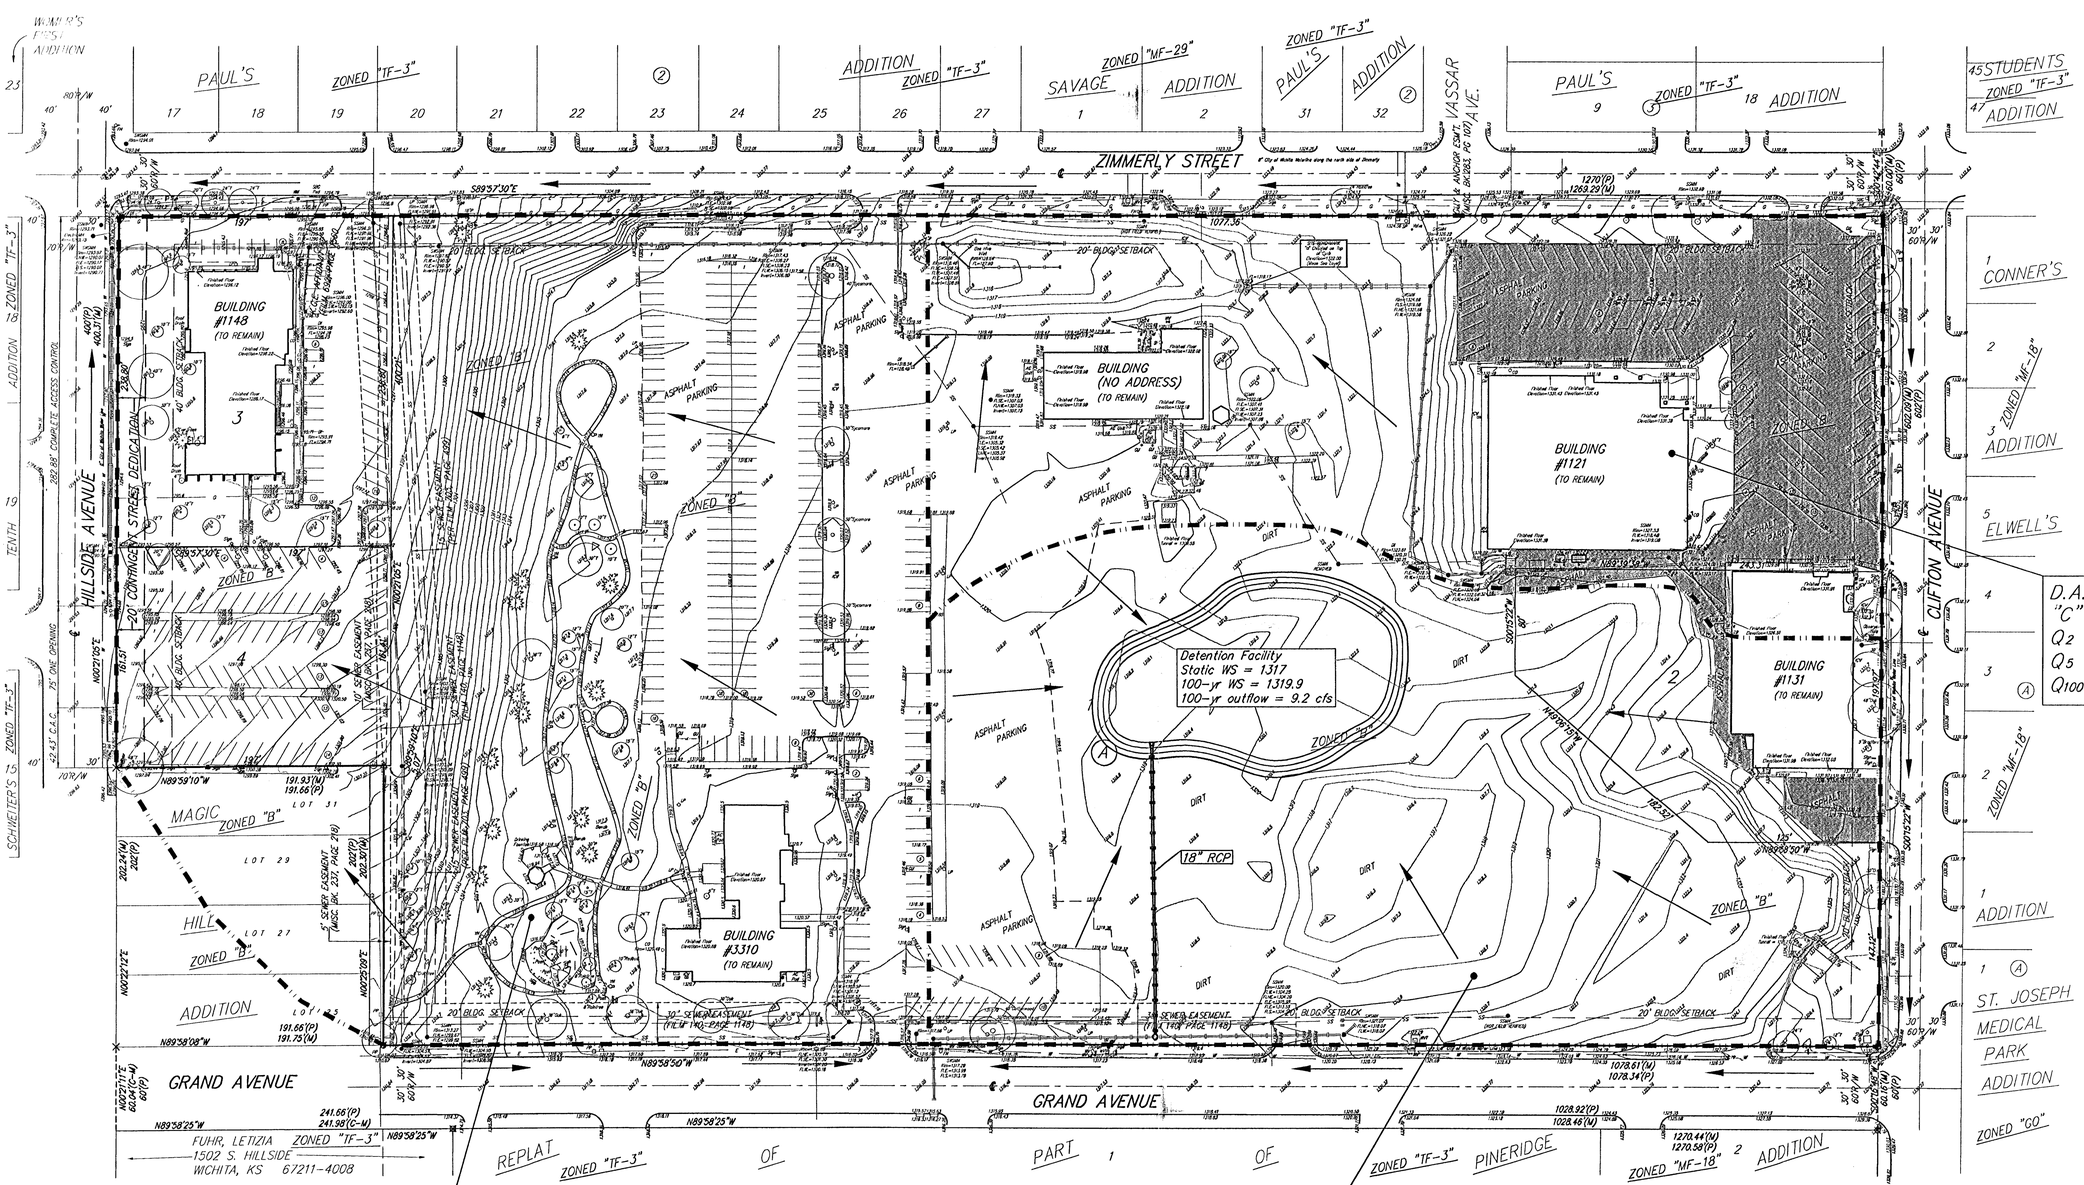

09 AUG 2004

Baughman Company, P.A.
315 Ellis St. Wichita, KS 67211 P 316-262-7271 F 316-262-0149
ENGINEERING | SURVEYING | PLANNING | LANDSCAPE ARCHITECTURE

P:\PLAT\VIACHRISTI-STJOE\DWG\WCSTJOEP.DWG-MGC