SITE PLAN
ASR INTAKE
SEDGWICK COUNTY, KANSAS

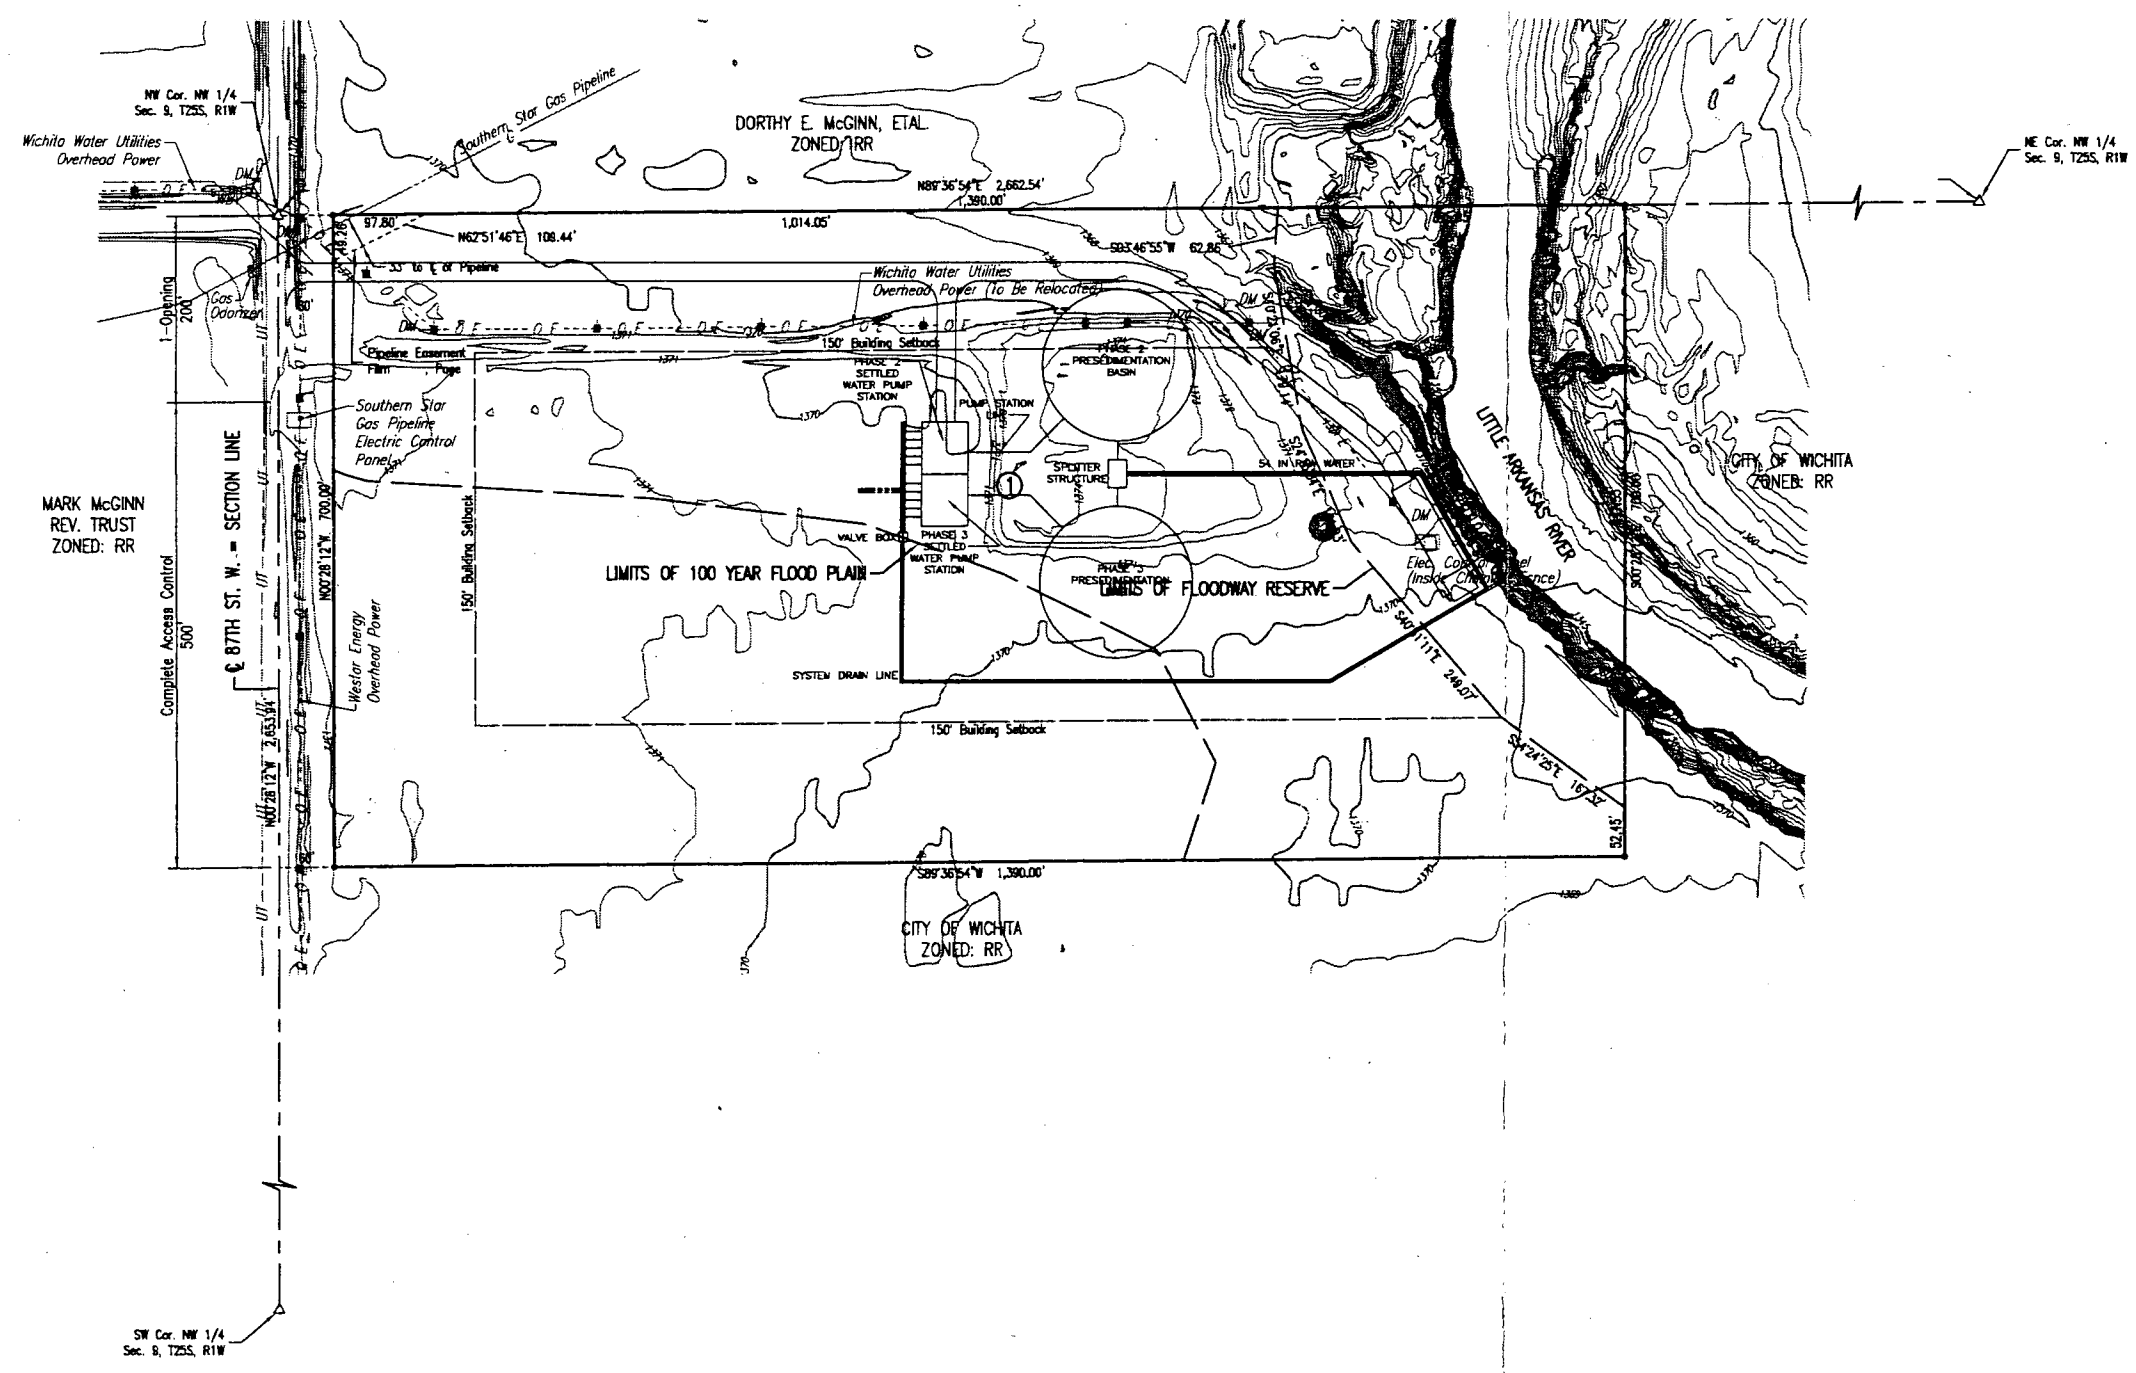

SCALE: 1" = 100'

• = 1/2" REBAR W/PEC CAP UNLESS OTHERWISE NOTED

△ = SECTION CORNER

BENCHMARKS

"d" SE CORNER PUMP BASE AT WELL HOUSE #5 GOLDEN PRAIRIE, WEST 1/4 CORNER.

ELEV. =

MINIMUM PAD ELEVATIONS (LOWEST OPENING) SHALL BE AS FOLLOWS:

BLOCK 1	CITY DATUM	NAVD88
LOT 1	184.6	1372.0

DATE OF PREPARATION: JULY 2009

TOPOGRAPHIC SURVEY:

OWNER: CITY OF WICHITA (WATER UTILITIES)
455 N. MAIN
WICHITA, KANSAS 67202

SUBDIVIDER: PROFESSIONAL ENGINEERING CONSULTANTS, P.A.
303 S. TOPEKA
WICHITA, KS 67202

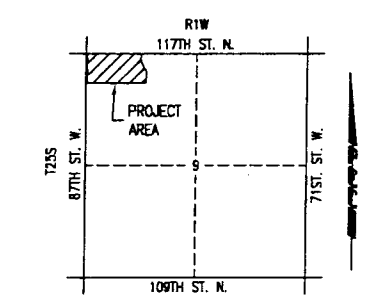

VICINITY MAP

Professional Engineering Consultants, P.A.
303 S. TOPEKA • WICHITA, KANSAS 67202
316-262-2691 • FAX 316-262-3003

Plot Scale = 1:100 07-27-2009 12:31 PM
G:\2007\07085\005\Plats\mac\ASR Intake Site Plan by: AEE