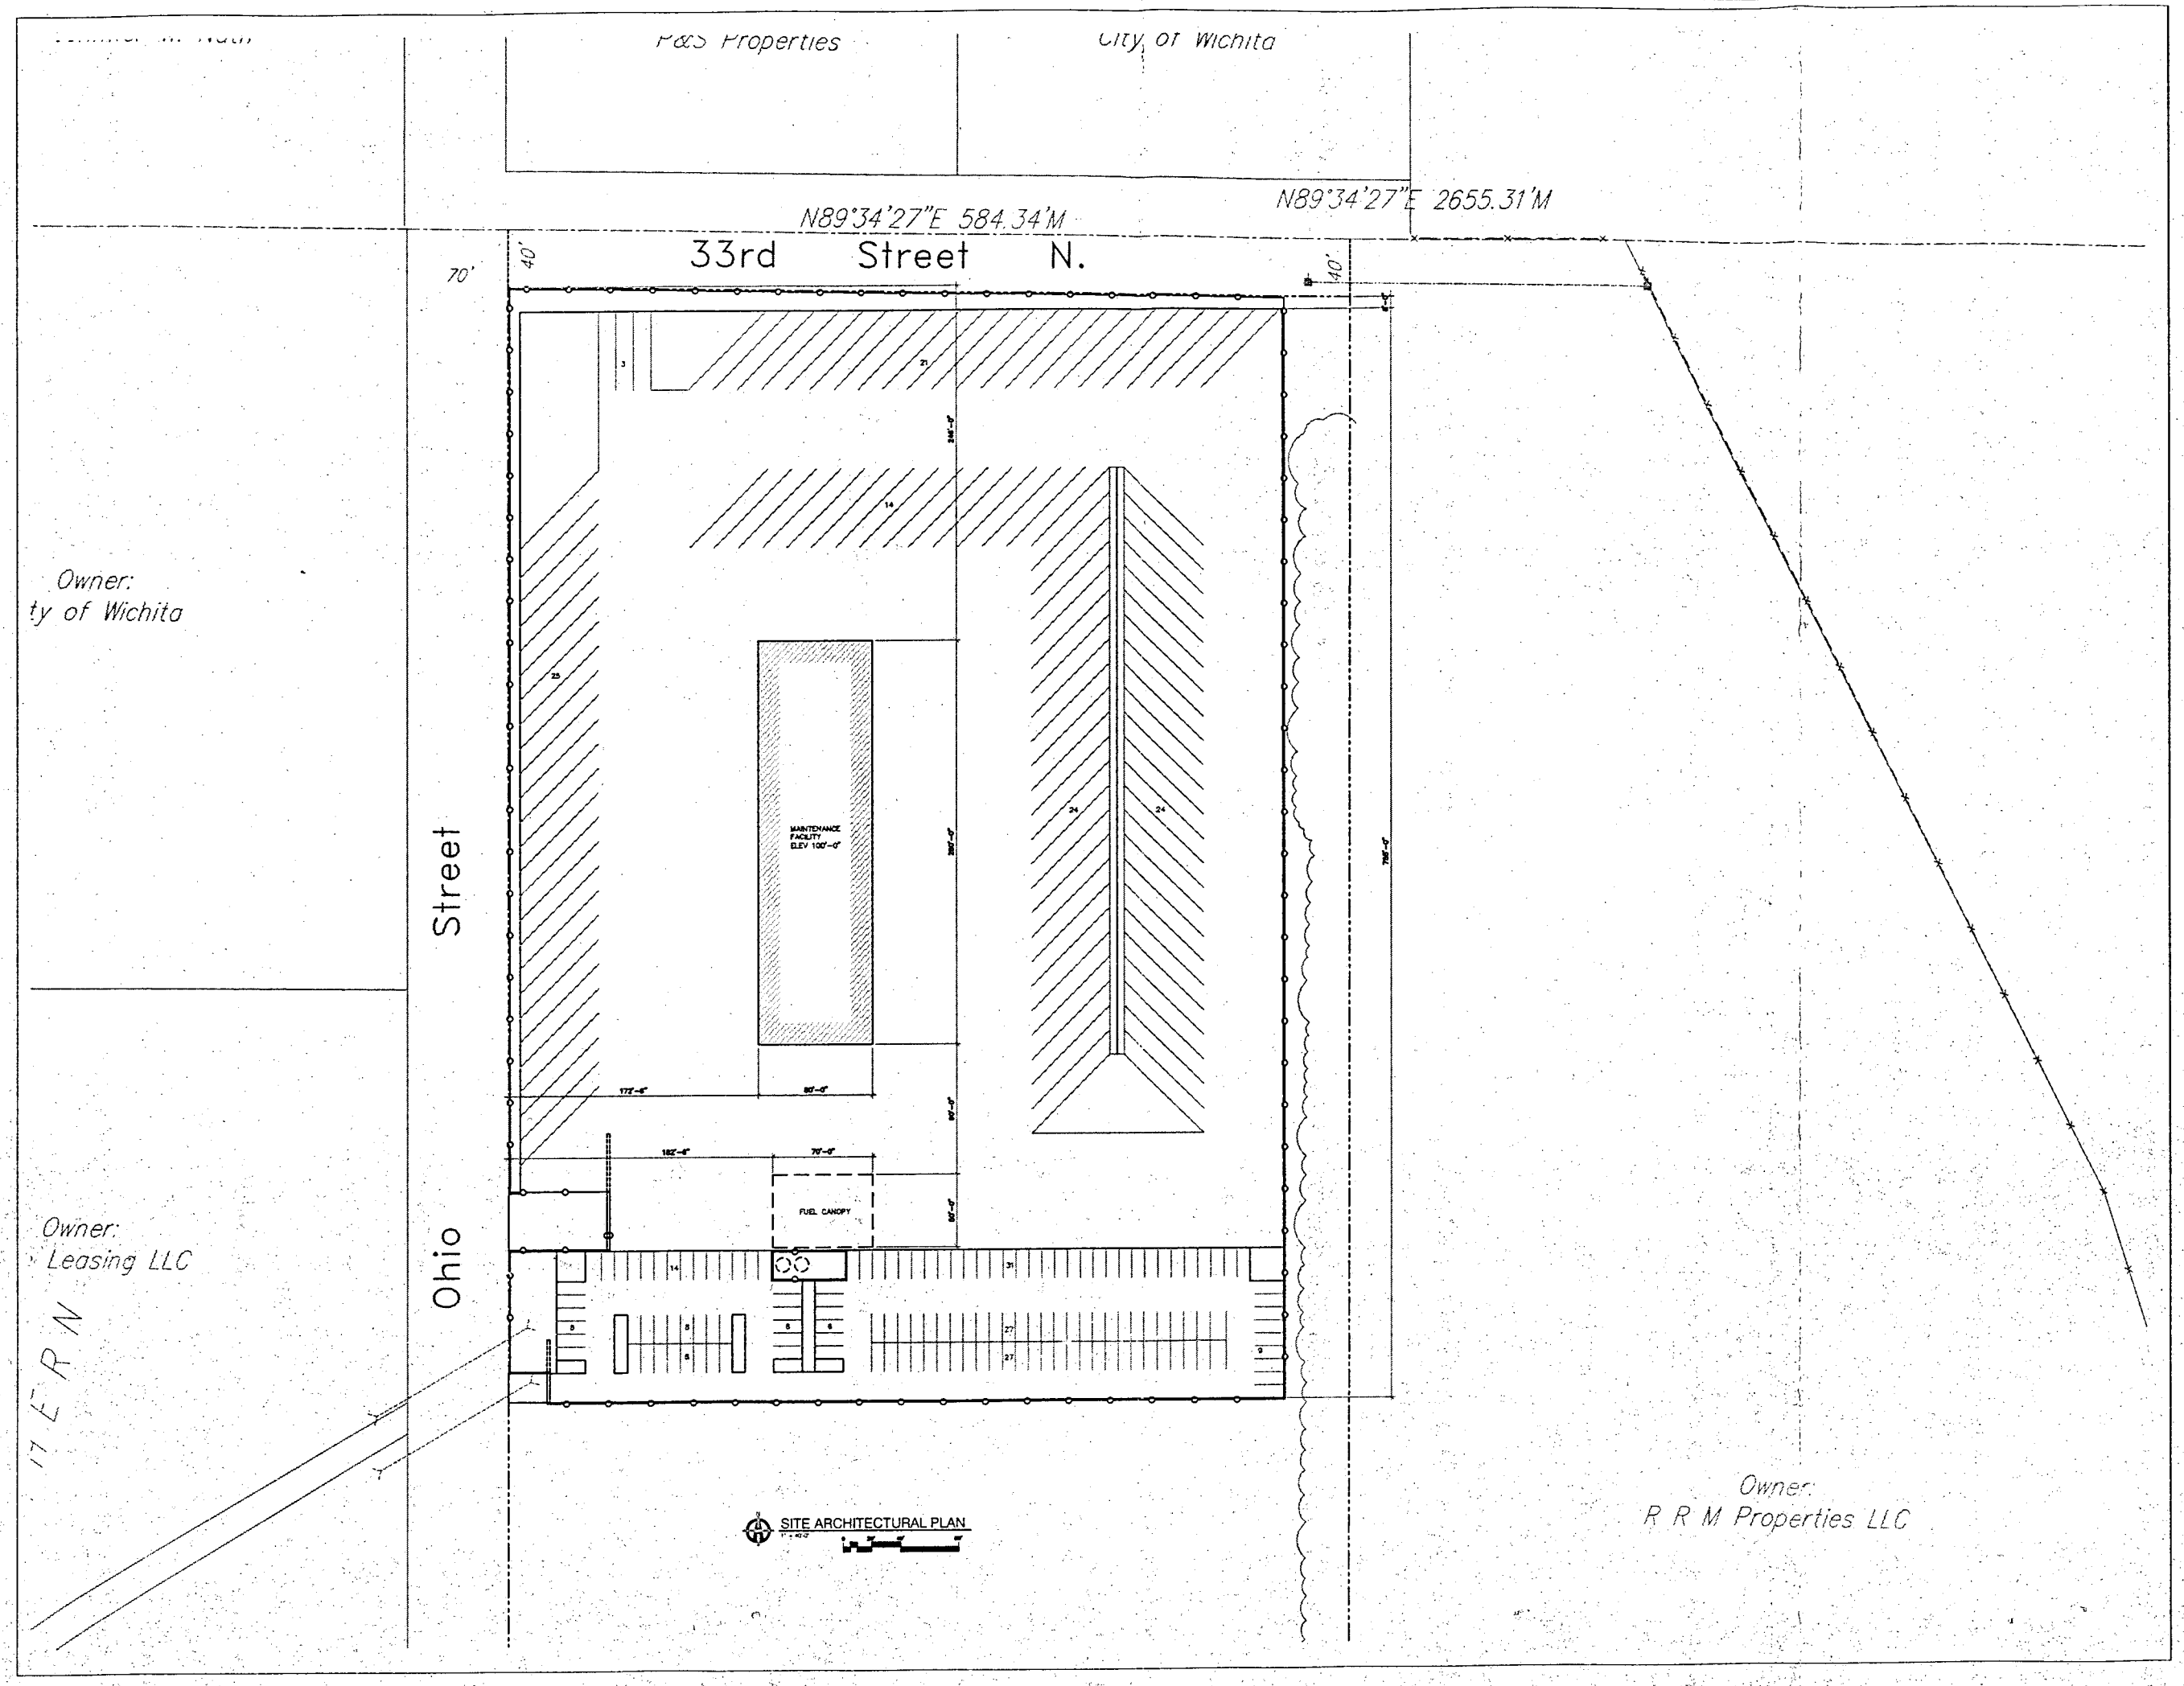

Architects
1133 E. 2nd St.
Wichita, KS 67214
316.262.7400

GROENDYKE TRANSPORT, INC.
TRUCK MAINTENANCE FACILITY
EAST 33RD STREET NORTH & OHIO
WICHITA, KANSAS

PROGRESS DRAWING
NOT FOR CONSTRUCTION

Proj no: PDGND06101
Date: 11-13-06
Sheet title: SITE PLAN
Drawn by: GDL
Checked by: CDS

SP1
of