UTILITY PLAN

# KRUG NORTH 2ND ADDITION

## WICHITA, SEDGWICK COUNTY, KANSAS

FH = Fire Hydrant
GP = Guy Pole
Guy = Guy Anchor
PM = Pipeline Marker
pp = Power Pole
Sign = Sign
Well = Cased Well
WM = Water Meter
WV = Water Valve

0 100 200

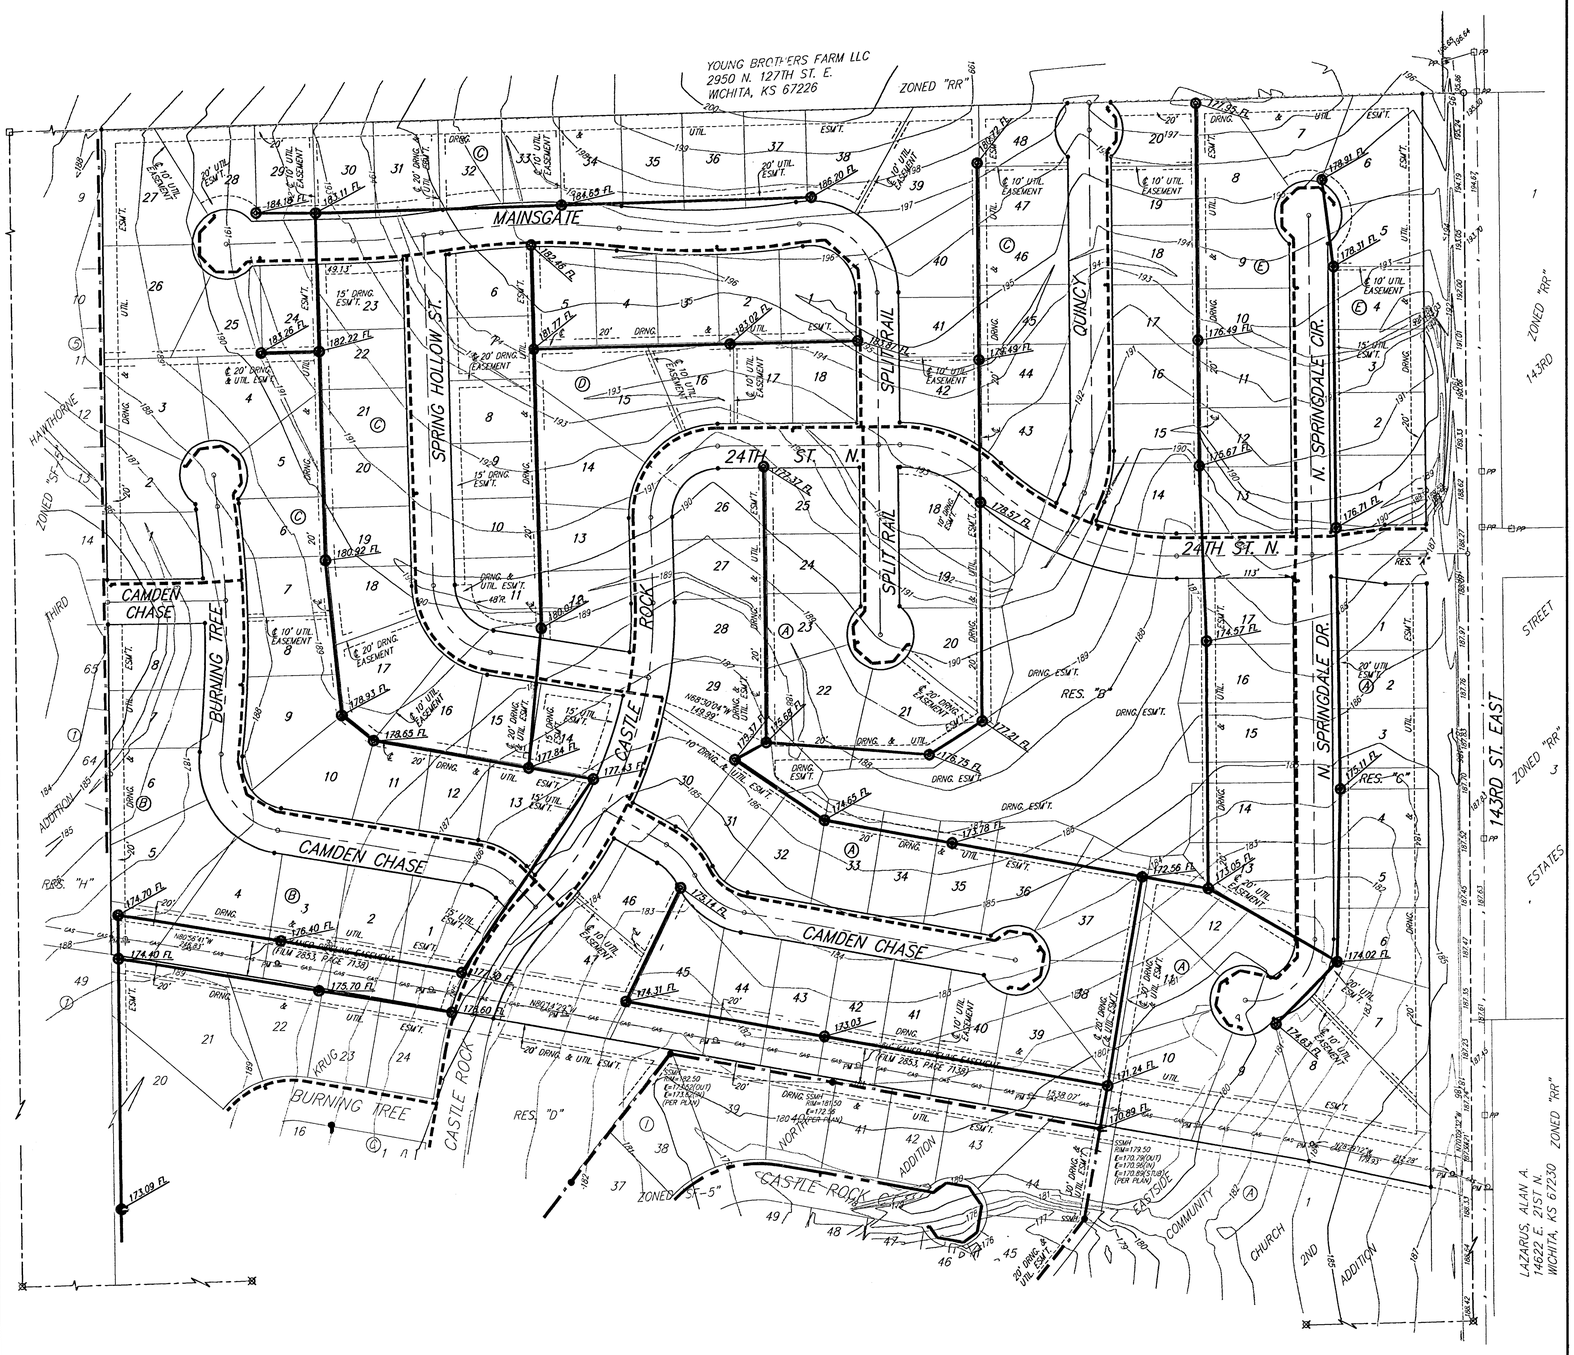


LEGEND

- Proposed Water Line (8" Unless Noted Otherwise)
- Existing Water Line (8" Unless Noted Otherwise)
- Proposed Sanitary Sewer Line (8" Unless Noted Otherwise)
- Existing Sanitary Sewer Line (8" Unless Noted Otherwise)
- Proposed Sanitary Sewer Manhole
- Proposed Fire Hydrant
- XXXX.XX Proposed Sanitary Sewer Flow


Baughman Company, P.A.
315 Ellis St. Wichita, KS 67211 P 316.262.7271 F 316.262.0149
Baughman ENGINEERING | SURVEYING | PLANNING | LANDSCAPE ARCHITECTURE


F:\UTIL\KRUGN2UP.dwg - CAF