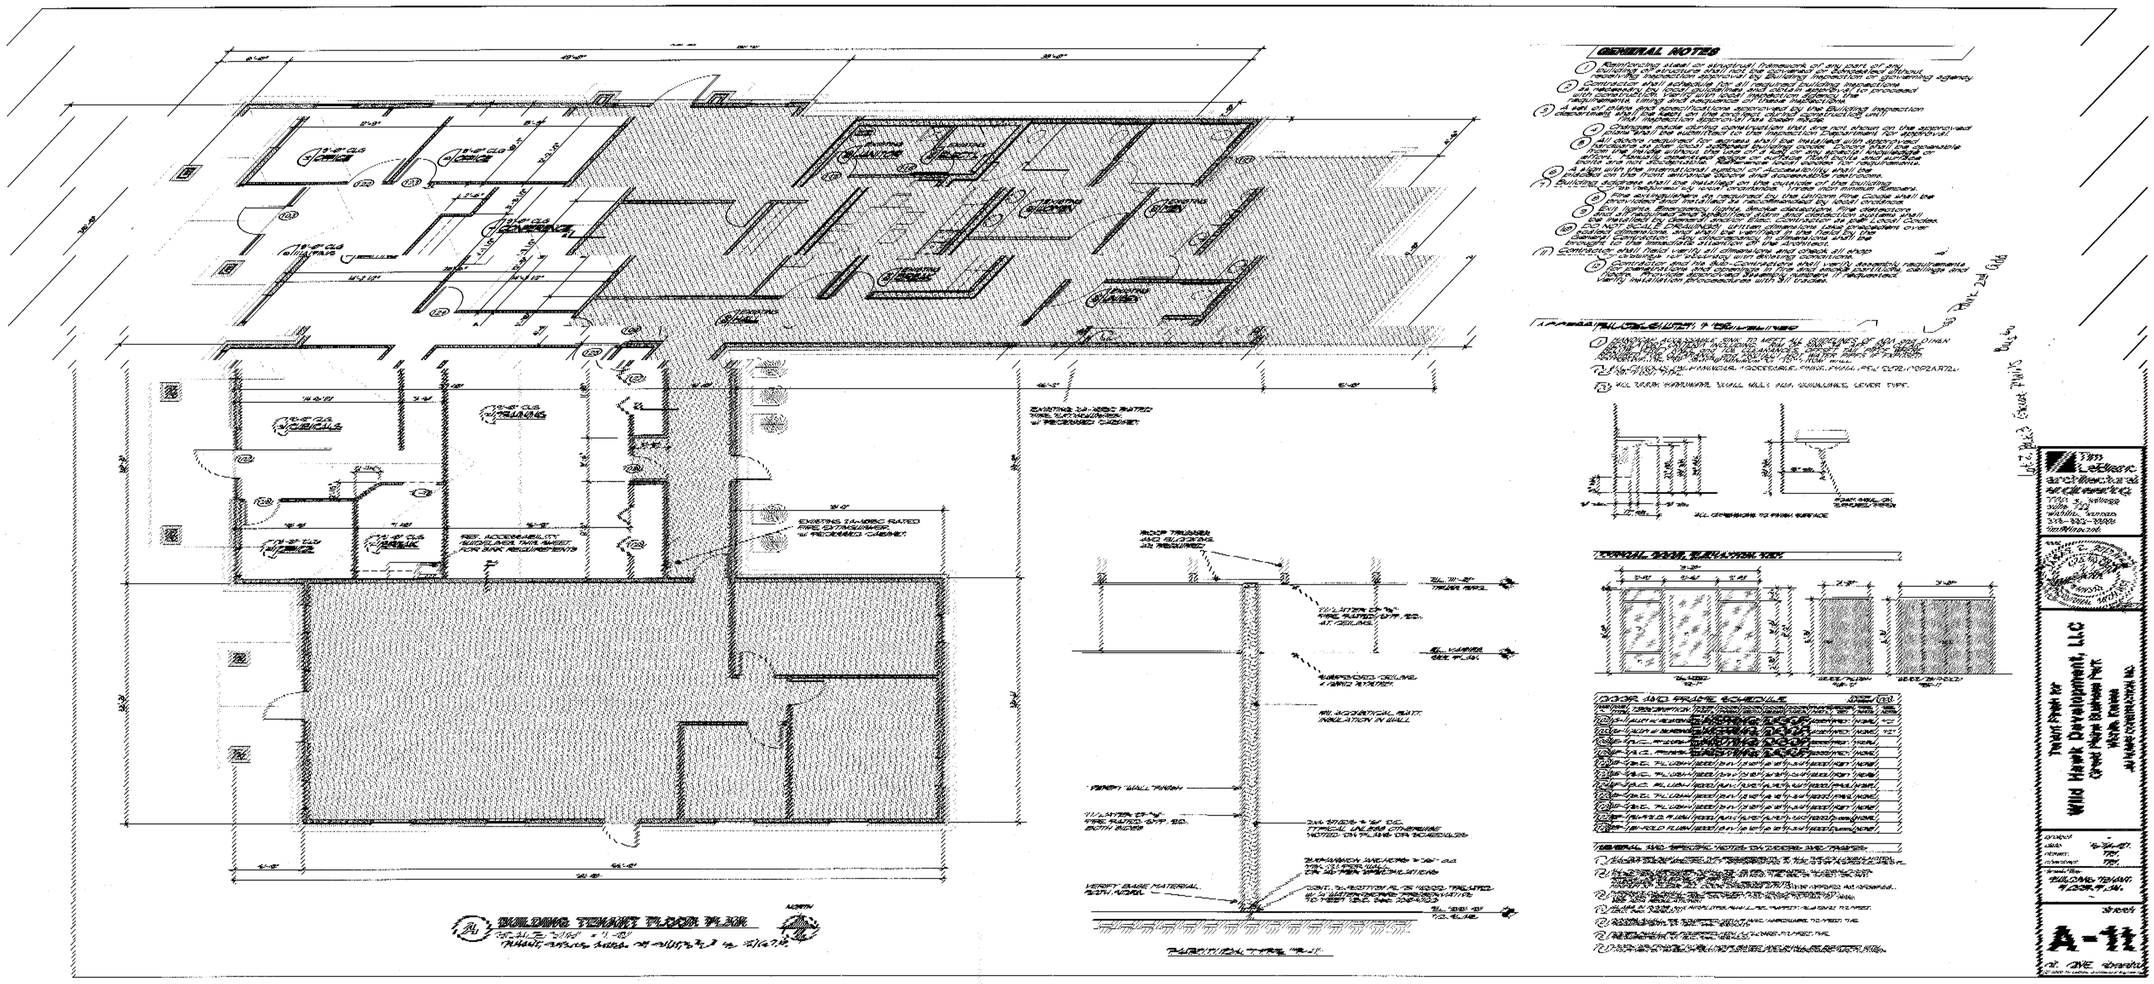
GENERAL NOTES
BUILDING TENANT FLOOR PLAN
TYPICAL WALL ELEVATIONS
DOOR AND FRAME SCHEDULE
Wild Hawk Development, LLC
Great Falls Business Park
A-11