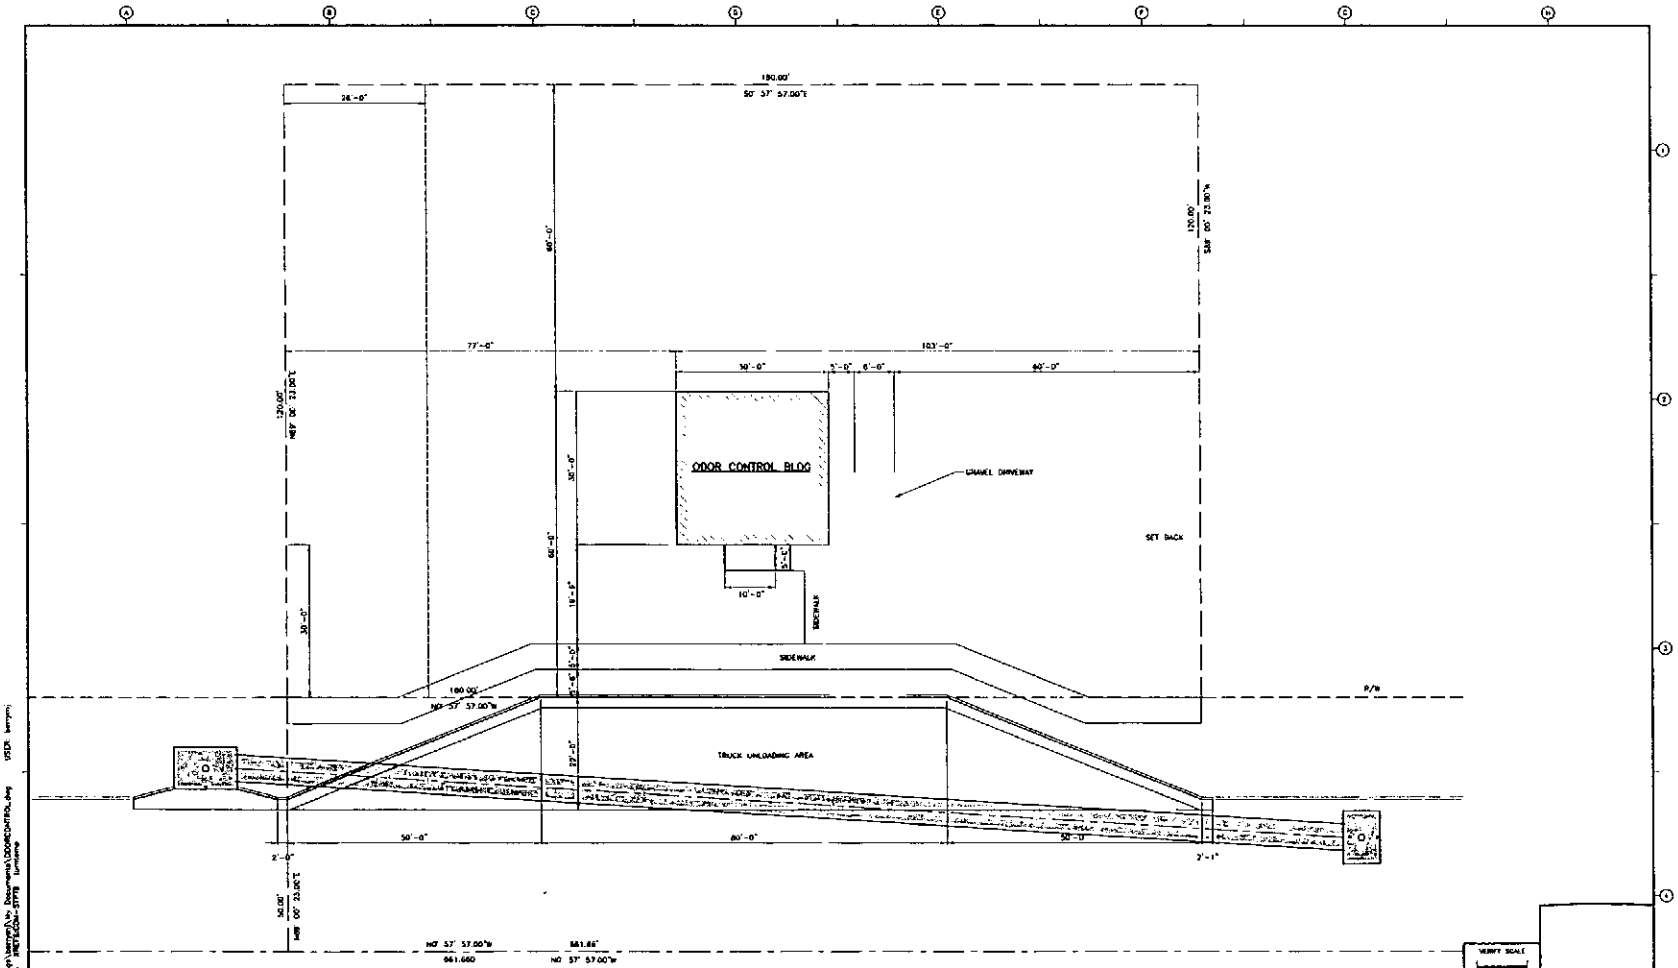

REV. NO.	DATE	DRAWN	CHKD	REMARKS

DESIGNED BY
DRAWN BY S. ZOLER
SHEET CHKD BY
CROSS CHKD BY
APPROVED BY
DATE JUNE 2008

CDM Camp Dresser & McKee Inc.
365 Beacon, Suite 520
Wichita, Kansas 67208
Tel: (316)686-6700
Fax: (316)264-3825

MID-CONTINENT WATER QUALITY RECLAMATION FACILITY
CITY OF WICHITA, KANSAS

WICHITA WATER UTILITIES

ODOR CONTROL
SITE PLAN

PROJECT NO. 2385-46935
FILE NAME

SHEET NO.
OC-1