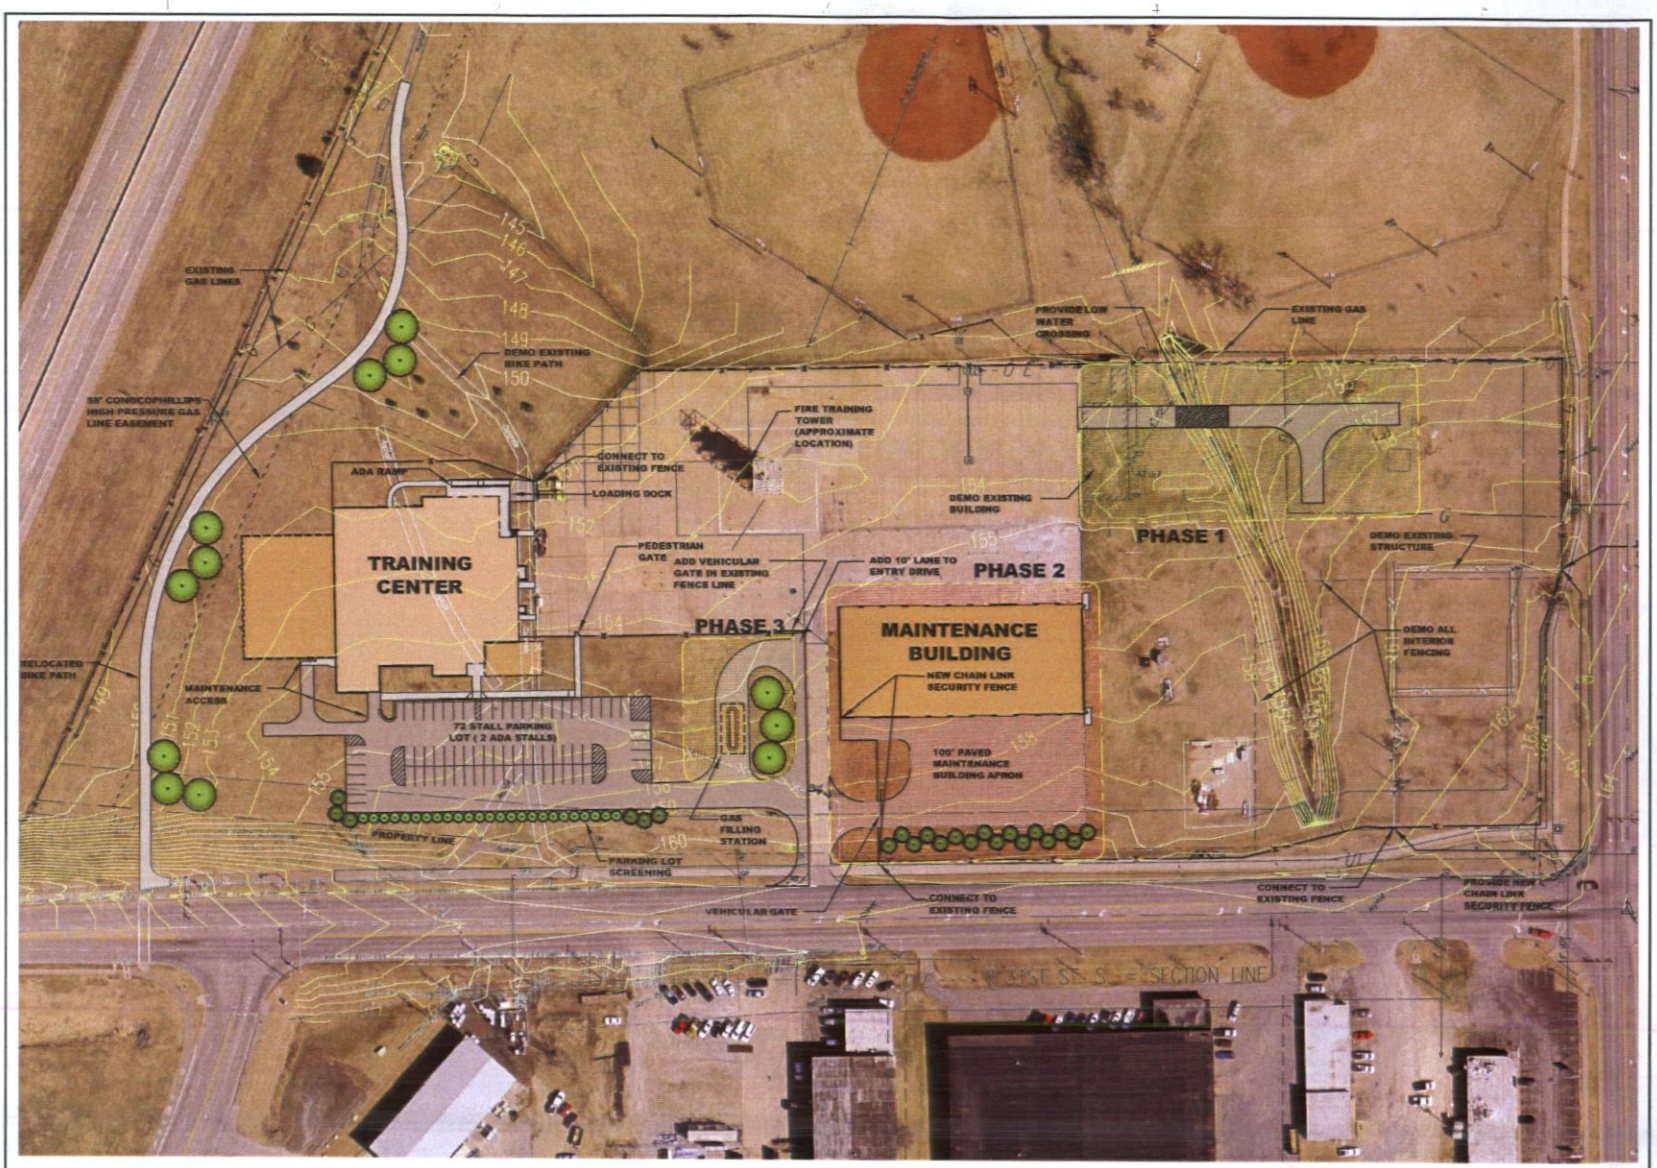


**FUTURE EXPANSION MASTER PLAN**

A 0' 25' 50' 100' 1"=50.0'

N

GossenLivingston Architecture

DESIGN PHASE

2007 Gossen Livingston Associates, Inc.

# FIRE TRAINING ACADEMY

## CITY OF WICHITA FIRE DEPARTMENT

## WICHITA, KS

| Mark | Date | Description | Mark | Date | Description |
|---|---|---|---|---|---|

MASTER PLAN

Job No.
Date
Drawn
Checked

G-101

Dwg.

6/15/2007 8:25:53 AM
File Path