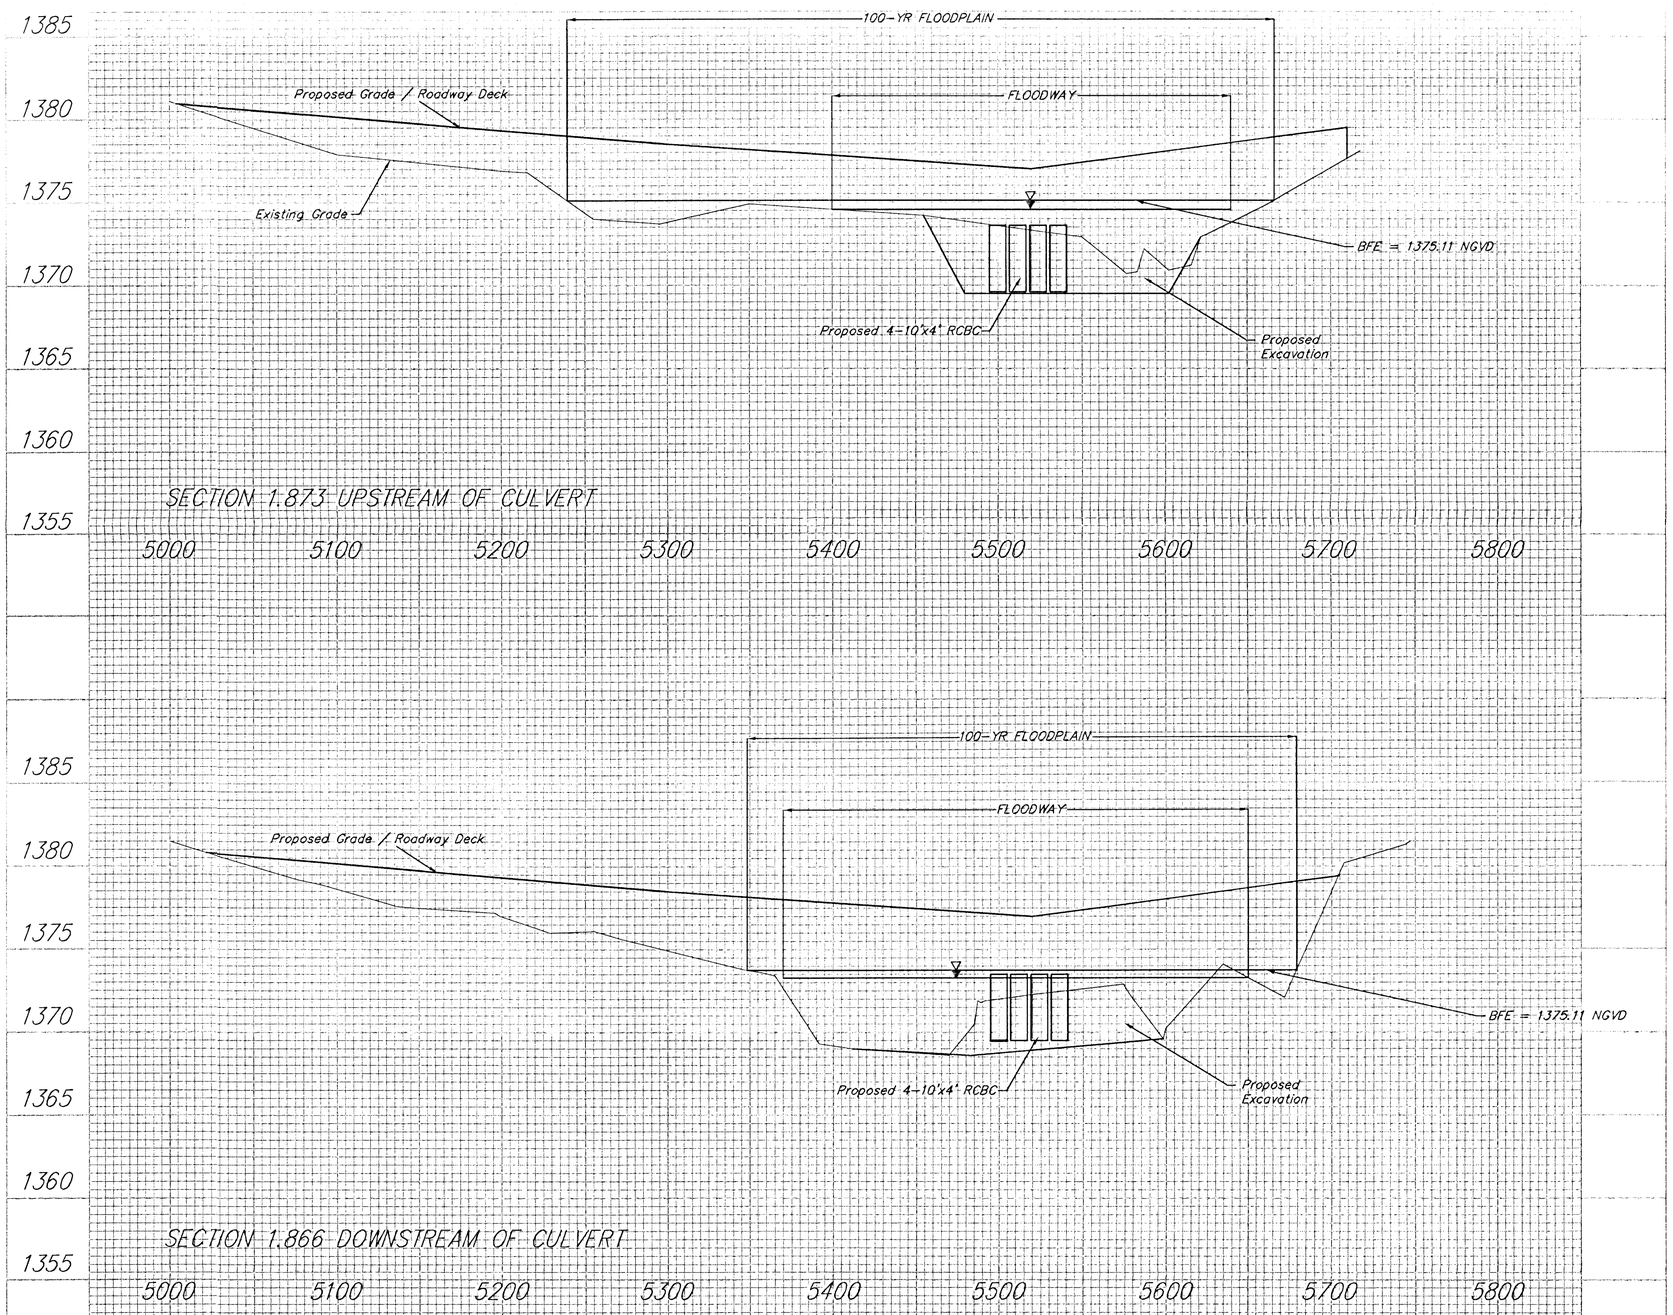

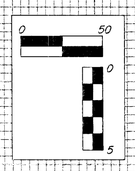

Baughman

Baughman Company, P.A. 315 Ellis St. Wichita, KS 67211 P 316-262-7271 F 316-262-0149
ENGINEERING | SURVEYING | PLANNING | LANDSCAPE ARCHITECTURE

Application for Channel Change & Floodplain Fill

SHADOW WOODS ADDITION

SHEET **5** OF **6**

F:\BYDRO\Projects\Shadow Woods\dwg\DWR_final.dwg

04-06-1911