UTILITY PLAN
WESTWAY 2ND ADDITION
WICHITA, SEDGWICK COUNTY, KANSAS

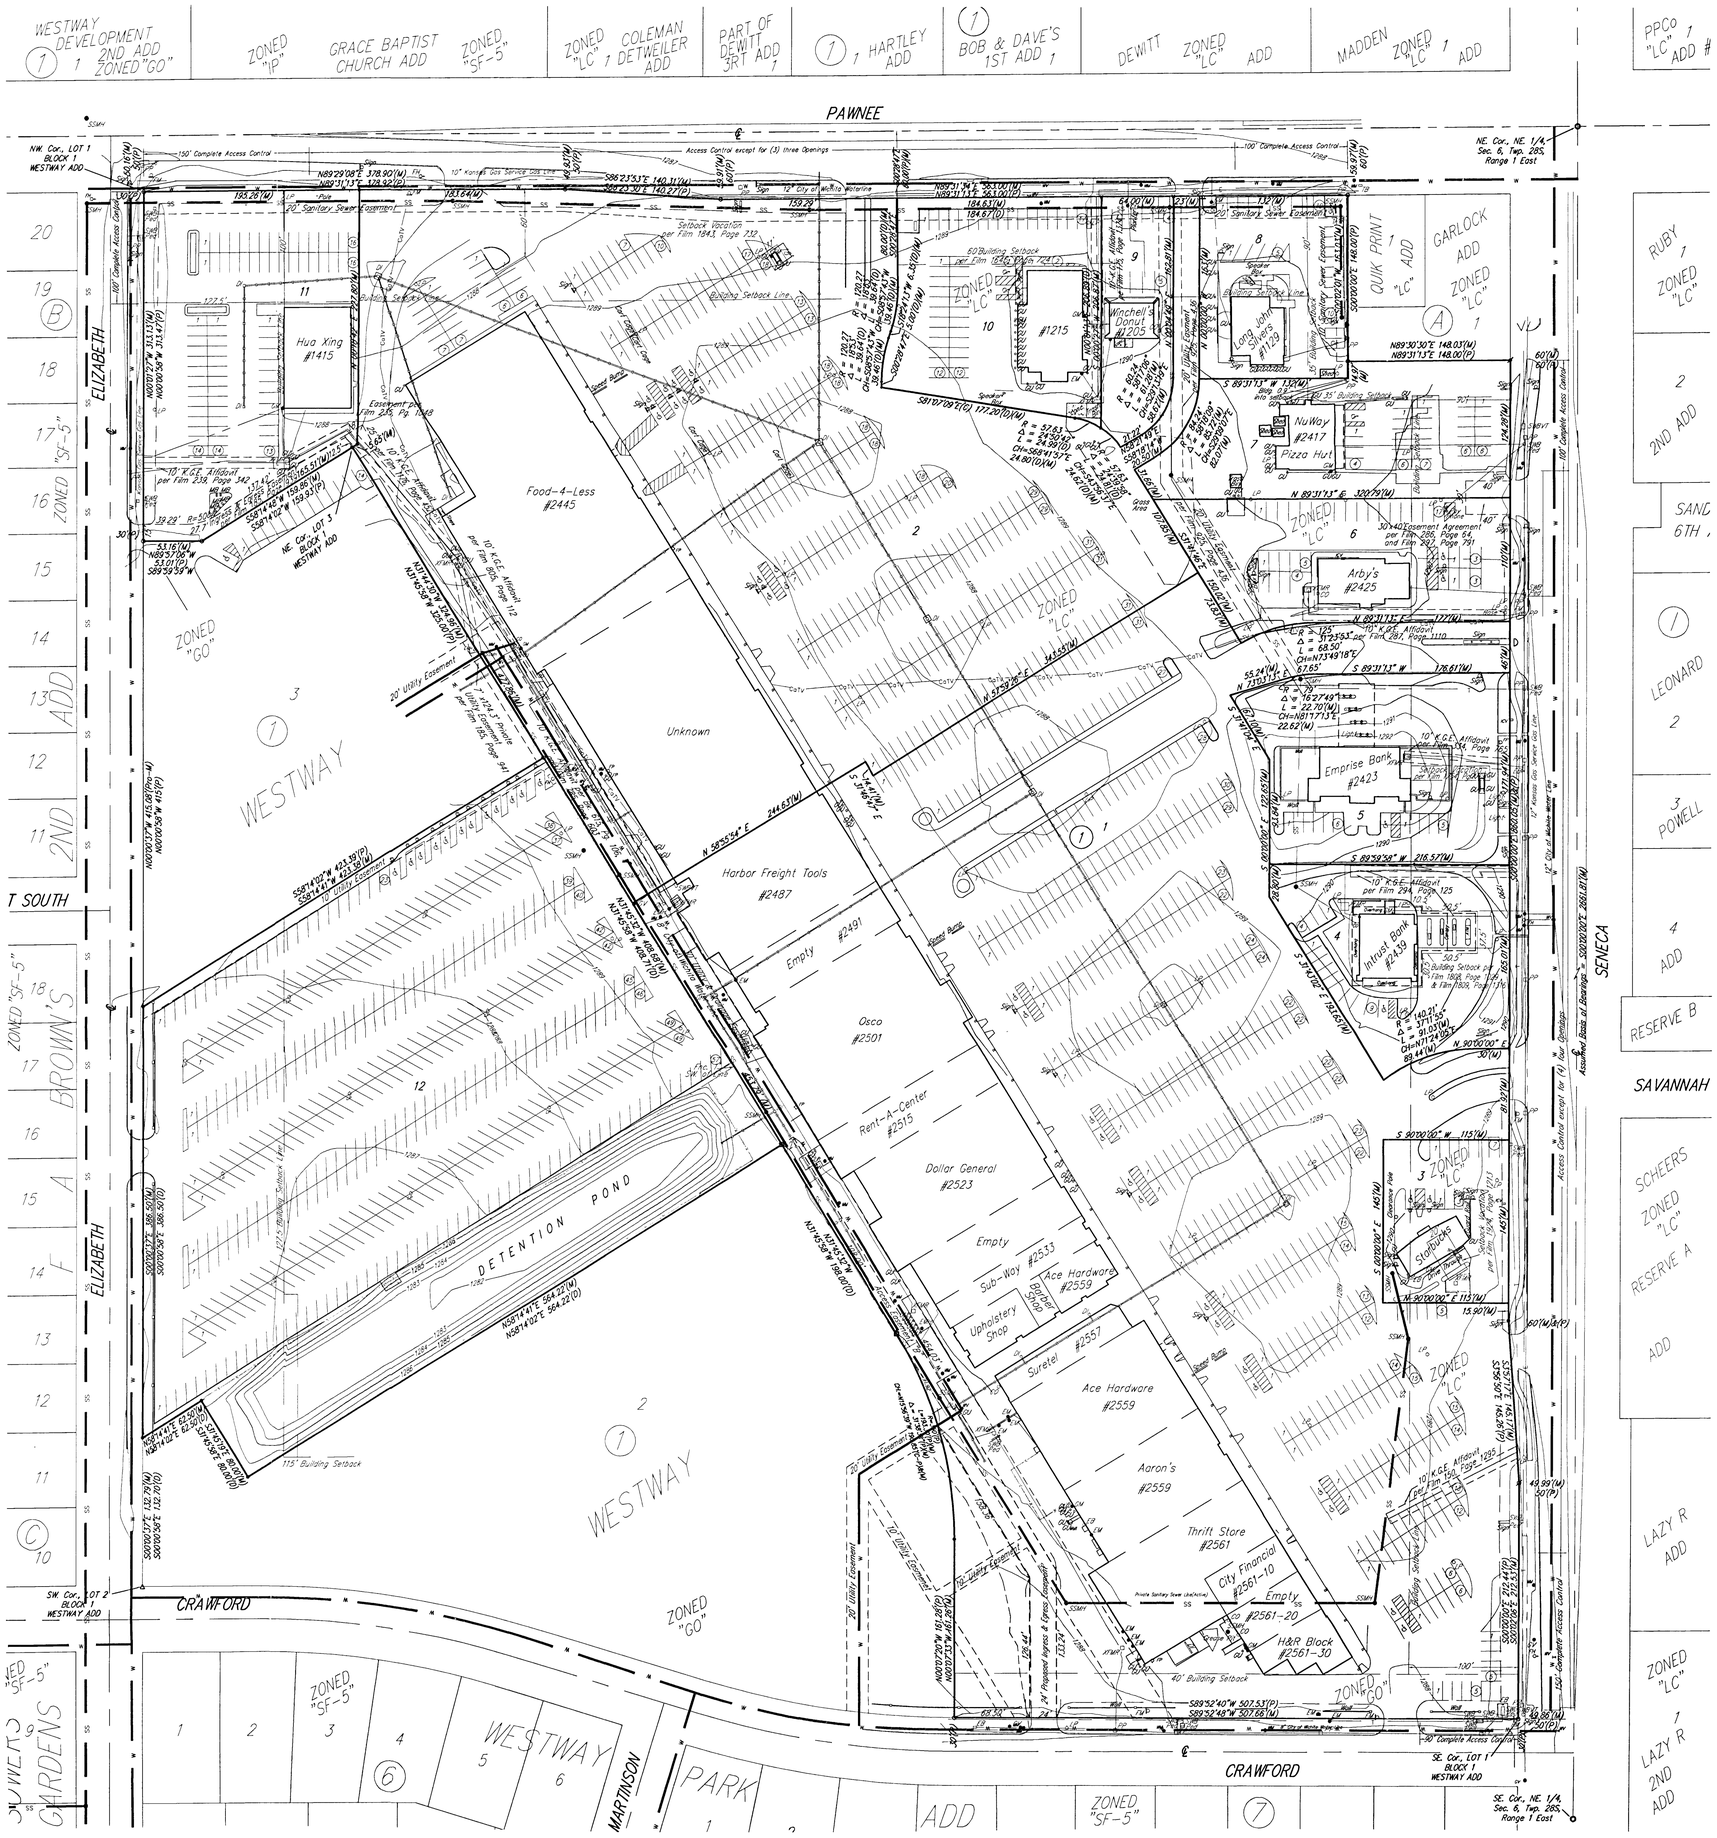

- CO = Cleanout
- DI = Drop Inlet
- EB = Electric Box
- EM = Electric Meter
- EMH = Electric Manhole
- FH = Fire Hydrant
- FM = Underground Fiber Optic Line Marker
- FP = Fire Protection
- GM = Gas Meter
- GU = Guard Post(Bollard)
- Guy = Guy Anchor
- GV = Gas Valve
- ICV = Irrigation Control Valve – Valve Box
- LP = Light Pole
- MB = Mail Box
- PP = Power Pole
- Sign = Sign
- SSMH = Sanitary Sewer Manhole
- SWBVLT = Southwestern Bell Vault
- SWB Ped = Southwestern Bell Pedestal
- TB = Traffic Box
- Air = Air
- WM = Water Meter
- WV = Water Valve
- XFMR = Transformer

0 60 120

△ = 3/4" Iron Pipe Found
● = #4 Baughman Rebar Set
◘ = PK Nail Set
✱ = PK Nail W/ Baughman Cap Set
○ = 1/2" Iron Pipe Found
◎ = 1/2" Iron Pipe In Thimble Found
Ø = 1/2" PEC Iron Pipe Found

(C) = Calculated
(M) = Measured
(P) = Platted

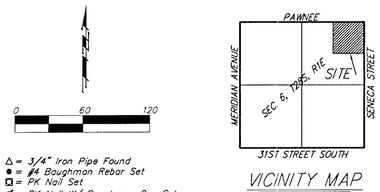

VICINITY MAP

BENCHMARK:
SQUARE CUT NE CORNER OF SOUTHWESTERN BELL PEDSTAL
NW CORNER CRAWFORD & SENECA
ELEV = 1288.20 (NGVS 29)

MINIMUM BUILDING PAD ELEVATIONS FOR LOWEST OPENING TO THE STRUCTURES		
LOT	BLOCK	ELEVATION MSL
1–12	1	1288.53

LEGEND

- Proposed Water Line (8" Unless Noted Otherwise)
- Existing Water Line (8" Unless Noted Otherwise)
- Proposed Sanitary Sewer Line (8" Unless Noted Otherwise)
- Existing Sanitary Sewer Line (8" Unless Noted Otherwise)
- Proposed Sanitary Sewer Manhole
- Proposed Fire Hydrant
- XXXX.XX Proposed Sanitary Sewer Flow

5 MARCH, 2007

Baughman Company, P.A.
315 Ellis St. Wichita, KS 67211 P 316-262-7271 F 316-262-0149
ENGINEERING | SURVEYING | PLANNING | LANDSCAPE ARCHITECTURE

F:\PLAT\WESTWAY 2ND ADD\dwg\WESTWAY-2NDF