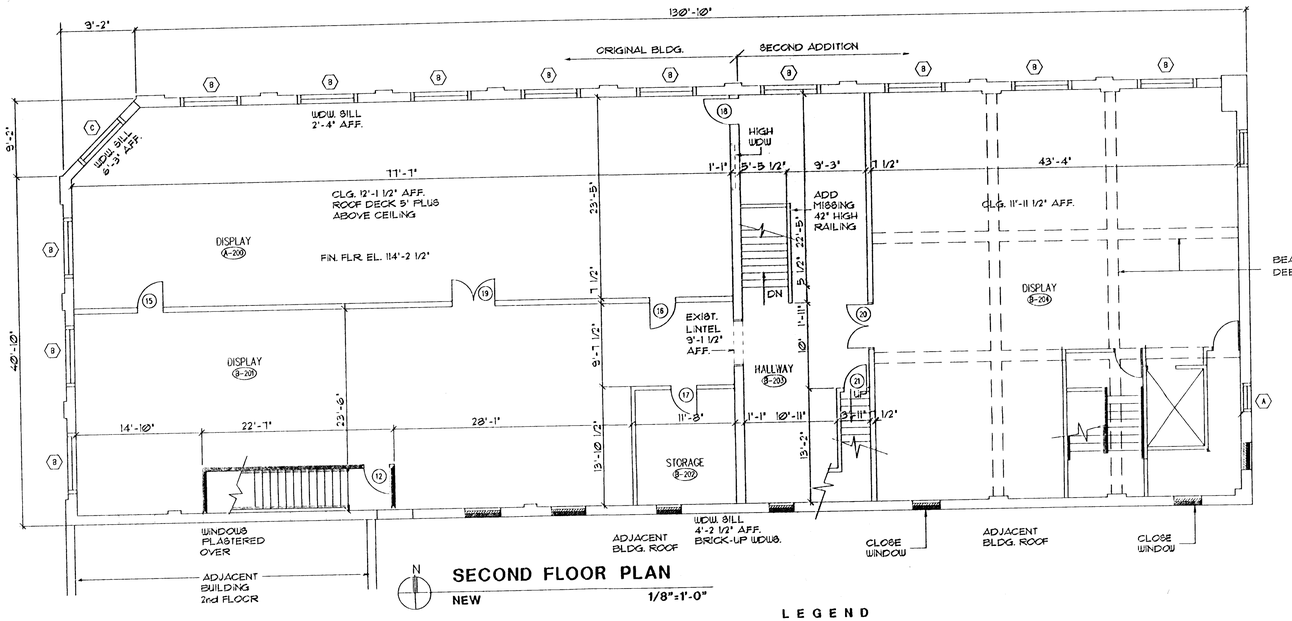

SECOND FLOOR PLAN

NEW 1/8"=1'-0"

NOTE:

SECOND FLOOR SYSTEM IN OLDER WEST WING IS 1'-3" THICK
ALL EXISTING DOORS ARE 7' TALL W/ VARYING WIDTHS
ALL NEW DOORS SHALL BE 3'X7'

LEGEND

BRICK-UP OPENING

NEW WALL W/ 3 5/8" MTL. STUDS @ 16" O.C. AN 5/8" TYPE 'X' GYP. BRD. BOTH SIDES

NOTE:

WHERE BOTTOM CHORD OF TRUSSES AND ROOF AND FLOOR JOISTS HAVE BEEN DAMAGED OR CUT, REPLACE W/ NEW EQUAL SIZED STRUCTURAL MEMBER SPANNING TO OPPOSITE BEARING POINTS. SKYLIGHTS WERE LATER INSTALLED IMPROPERLY BY CUTTING ROOF TRUSSES WITHOUT ADDING PROPER HEADERS THIS CAUSED ROOF SAG AND LEAKING THE SKYLIGHTS WERE LATER REMOVED WHERE OLD SKYLIGHTS WERE ROOFED OVER, INFILL JOISTS SHALL BE DOUBLED AT EACH END OF INTERMEDIATE HEADERS TO INSURE STRUCTURAL INTEGRETY OF THE ROOF OR AS MAY BE THE CASE, FLOOR SYSTEM PLACEMENT OF MECHANICAL SYSTEMS ON ROOF SHALL BE COORDINATED WITH THE STRUCTURAL ENGINEER PRIOR TO PLACEMENT.

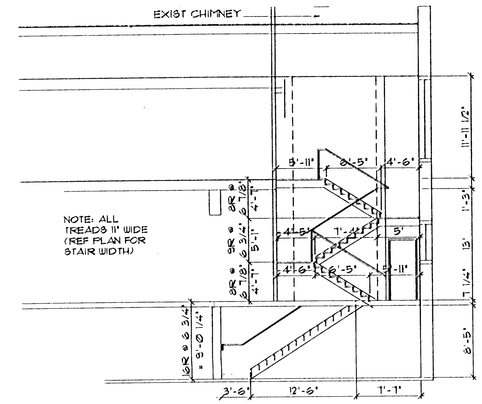

BUILDING SECTION

@ NEW W. STAIRWELL 1/8"=1'-0"

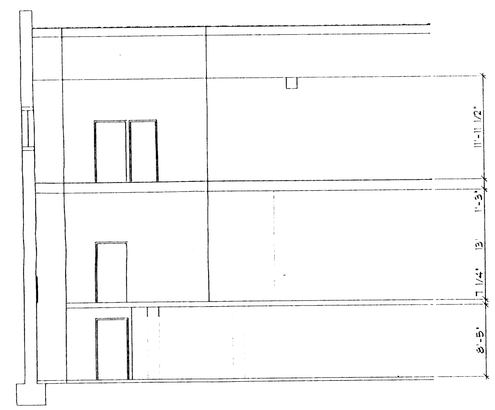

BUILDING SECTION

@ NEW E. STAIRWELL 1/8"=1'-0"

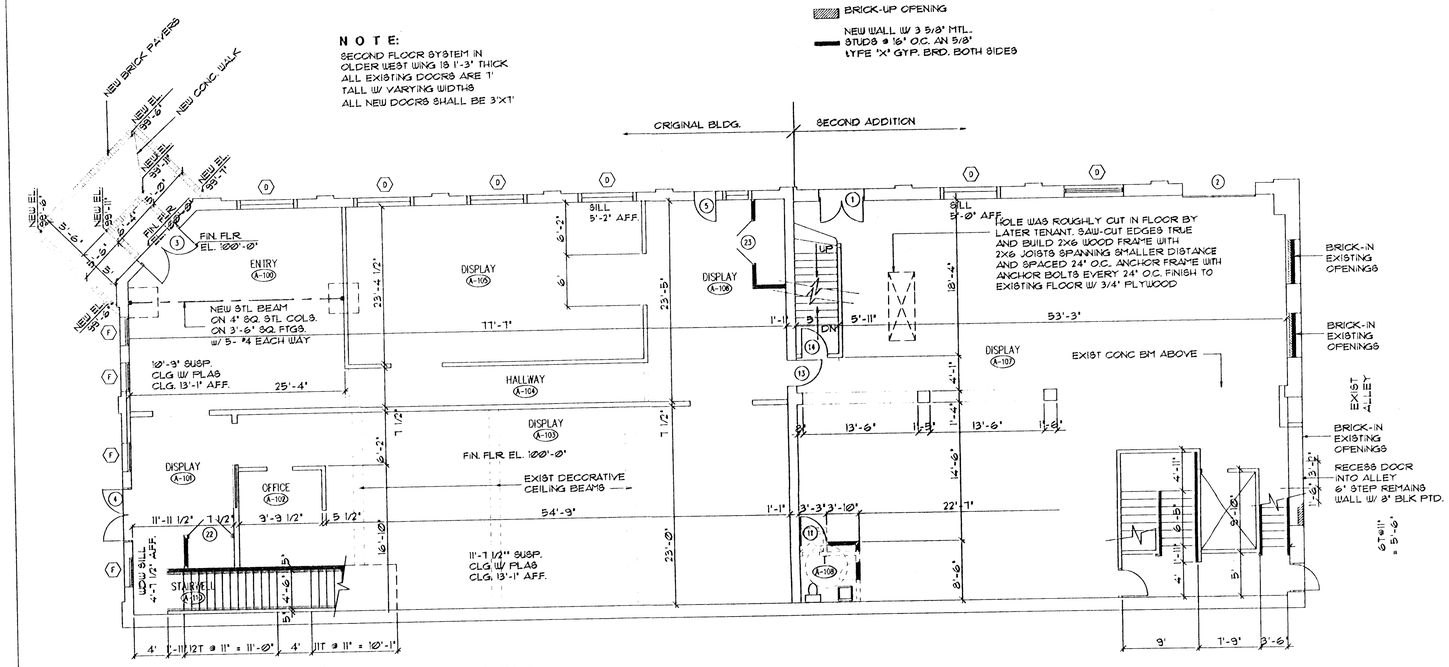

FIRST FLOOR PLAN

NEW 1/8"=1'-0"

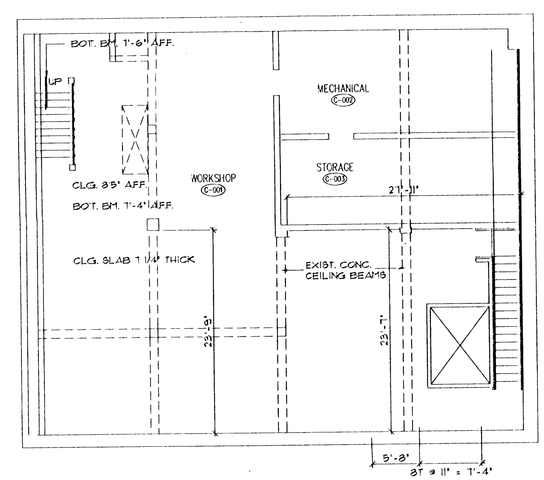

BASEMENT FLOOR PLAN

NEW 1/8"=1'-0"

PHONE: 316 554-1926

EDWARD A MURABITO
ARCHITECT
PLANNER
WICHITA KANSAS

BUILDING RENOVATION FOR ECLECTIQUES ANTIQUES

WICHITA, KANSAS

S. EMPORIA

DATE:

REVISED:

Copyright ©

A1

OF