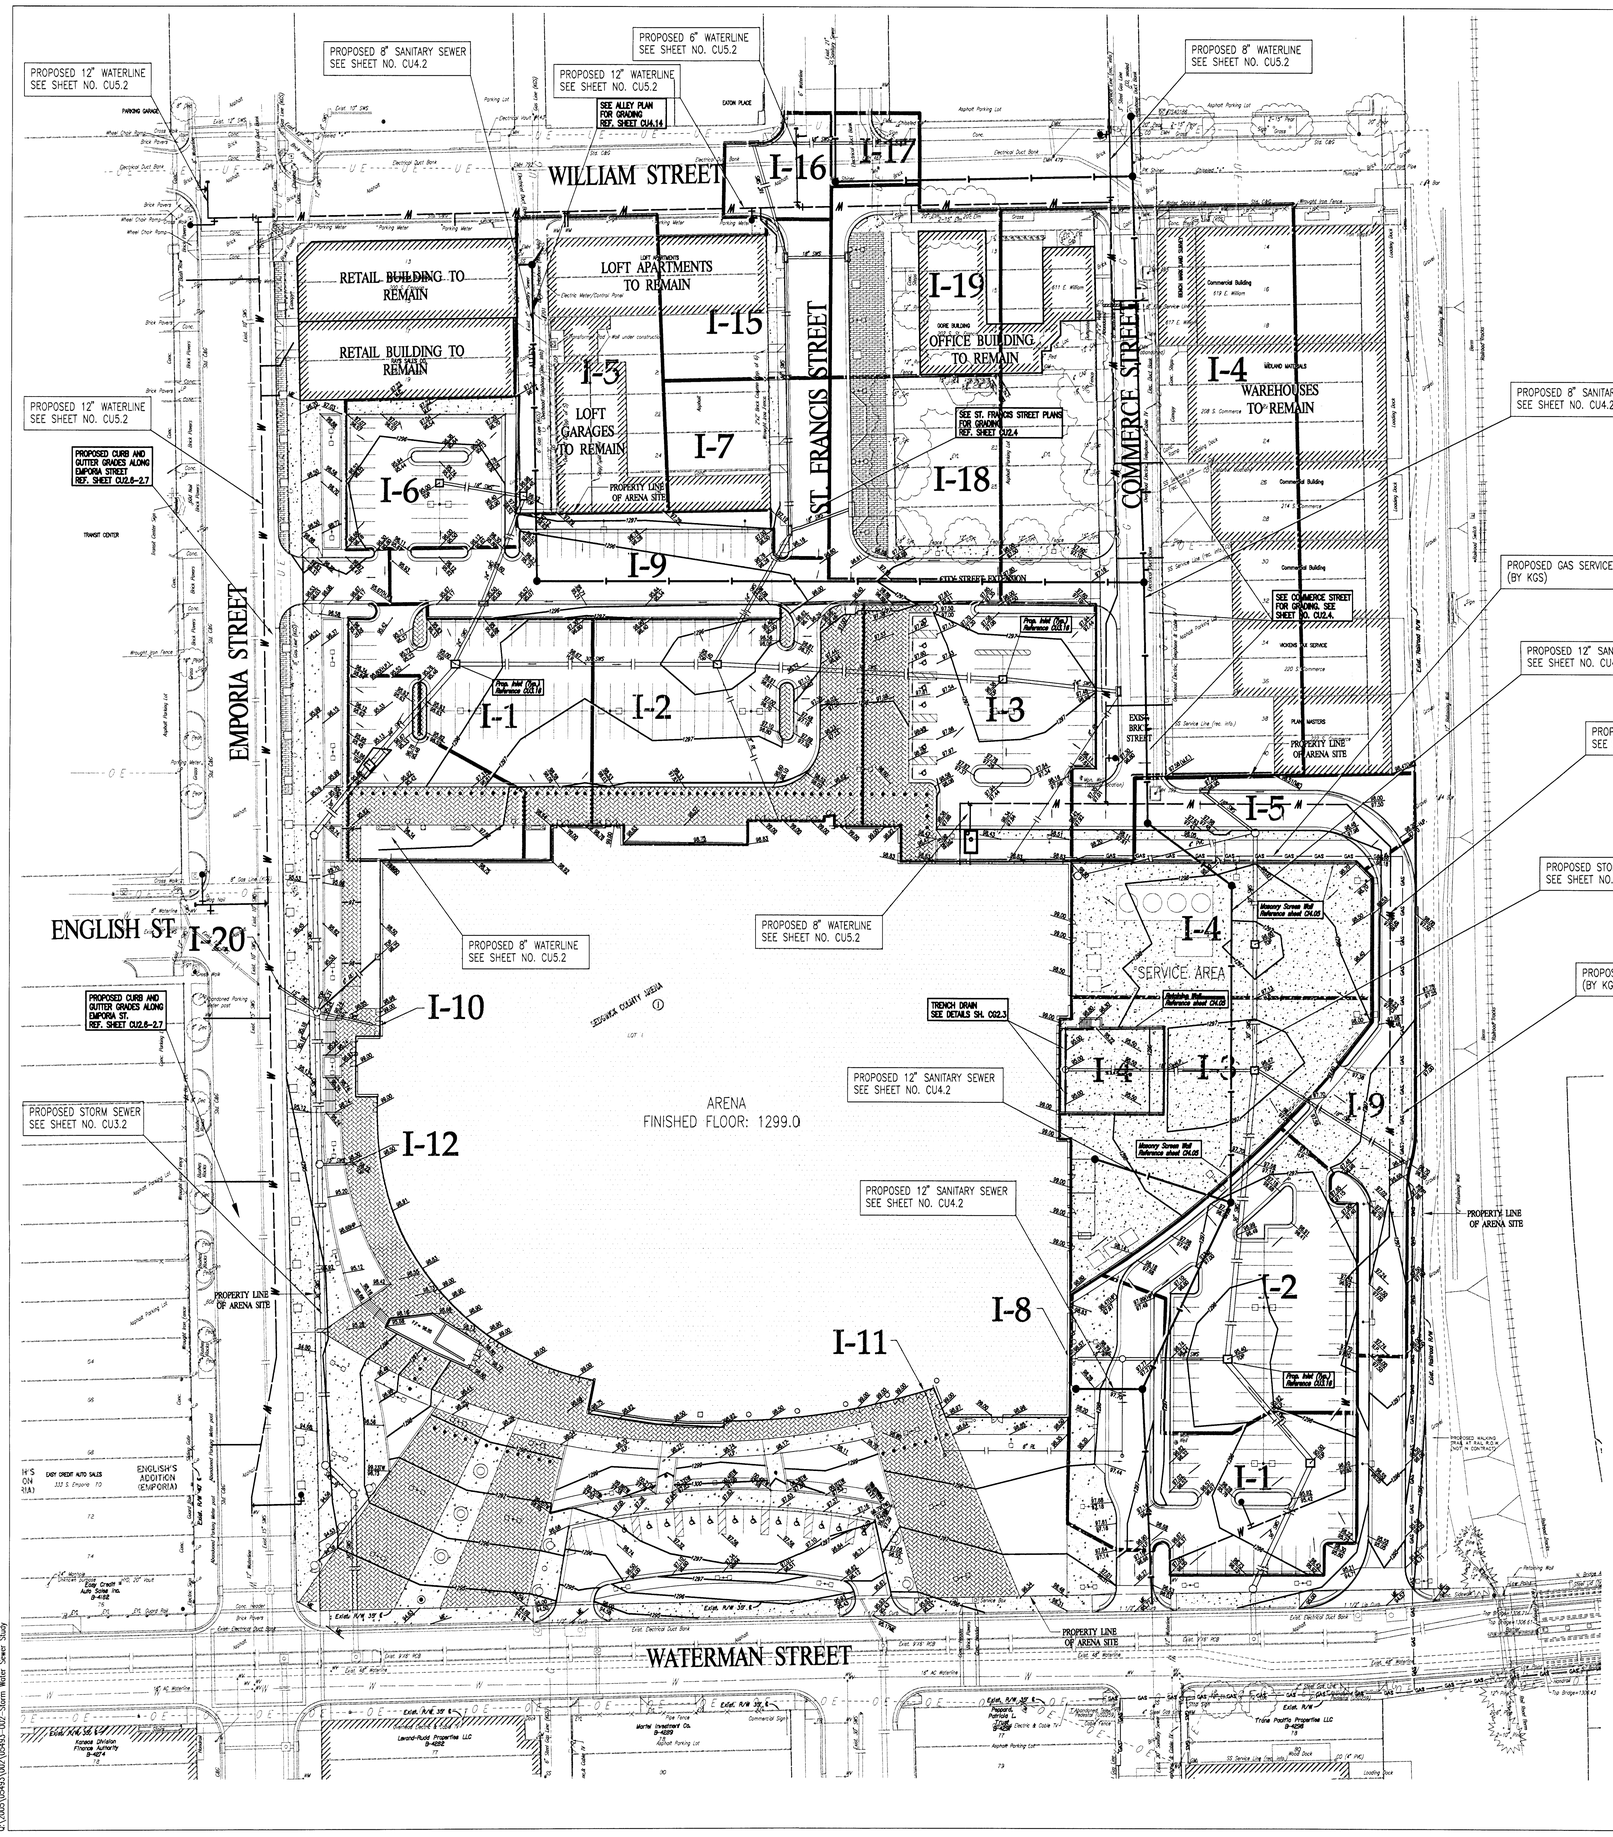

SCALE: 1" = 40'

LEGEND

EAST BASIN LINE	
WEST BASIN LINE	
EXISTING WATER MAIN	
PROPOSED WATER MAIN	
EXISTING WATER VALVE	
PROPOSED WATER VALVE	
EXISTING FIRE HYDRANT	
PROPOSED FIRE HYDRANT	
EXISTING SANITARY SEWER	
PROPOSED SANITARY SEWER	
EXISTING SANITARY SEWER w/MANHOLE	
PROPOSED SANITARY SEWER w/MANHOLE	
EXISTING SANITARY SEWER w/CLEANOUT	
PROPOSED SANITARY SEWER w/CLEANOUT	
EXISTING STORM WATER SEWER	
PROPOSED STORM WATER SEWER	
PROPOSED STORM WATER SEWER w/MANHOLE	
PROPOSED AREA INLET	
PROPOSED CURB INLET	
PROPOSED GAS LINE (BY KGS)	GAS — GAS
DENOTES DIRECTION OF DRAINAGE	
PROPOSED TOP OF CURB ELEVATION	99.00
PROPOSED FLOWLINE OF CURB ELEVATION	98.50
PROPOSED PAVEMENT ELEVATION	99.00
PROPOSED GROUND ELEVATION	99.0
MATCH EXISTING ELEVATION	ME
HIGH POINT	HP
TOP OF WALL	TW

PROJECT NORTH

Professional Engineering Consultants, P.A.
303 S. TOPEKA • WICHITA, KANSAS 67202 • 316-262-2691 • FAX 316-262-3003
www.pec1.com

arenadesign CONSORTIUM

WILSON DARNELL MANN ARCHITECTS ARCHITECT OF RECORD	HOK SPORT DESIGN ARCHITECT
105 N. Washington Wichita, KS 67202	WALTER P. MOORE STRUCTURAL ENGINEER
McCLIGGAGE VANSICKLE AND PERRY ASSOCIATE ARCHITECT	PROFESSIONAL ENGINEERING CONSULTANTS
GOSSEN LIVINGSTON ASSOCIATES, INC ASSOCIATE ARCHITECT	MEC1 ELECTR/PLUMBING ENGINEER
	BIGELOW FOOD SERVICE CONSULTANT

SEDGWICK COUNTY ARENA

500 E. WATERMAN , WICHITA, KS 67202

BID DOCUMENT SUBMITTAL
JULY 23, 2007

PACKAGE

REVISIONS

NO.	DATE	DESCRIPTION

KEYPLAN

PROJECT NO. 05220	ISSUED BY: PEC
DRAWN BY: CSL	REVIEWED BY: RRY
ISSUE DATE: 07-23-2007	

SHEET TITLE:

STORM WATER SEWER STUDY

1 OF 1

Saved: 08-02-2007 3:51:00 PM by CSL
Plot Scale: 1:1 Plot Date: 8-2-2007 3:51:00 PM by CSL
Q:\05005\05493\0005\05493-0007-Storm Water Sewer Study