MARIE'S MEADOW NORTH ADDITION

Sedgwick County, Kansas

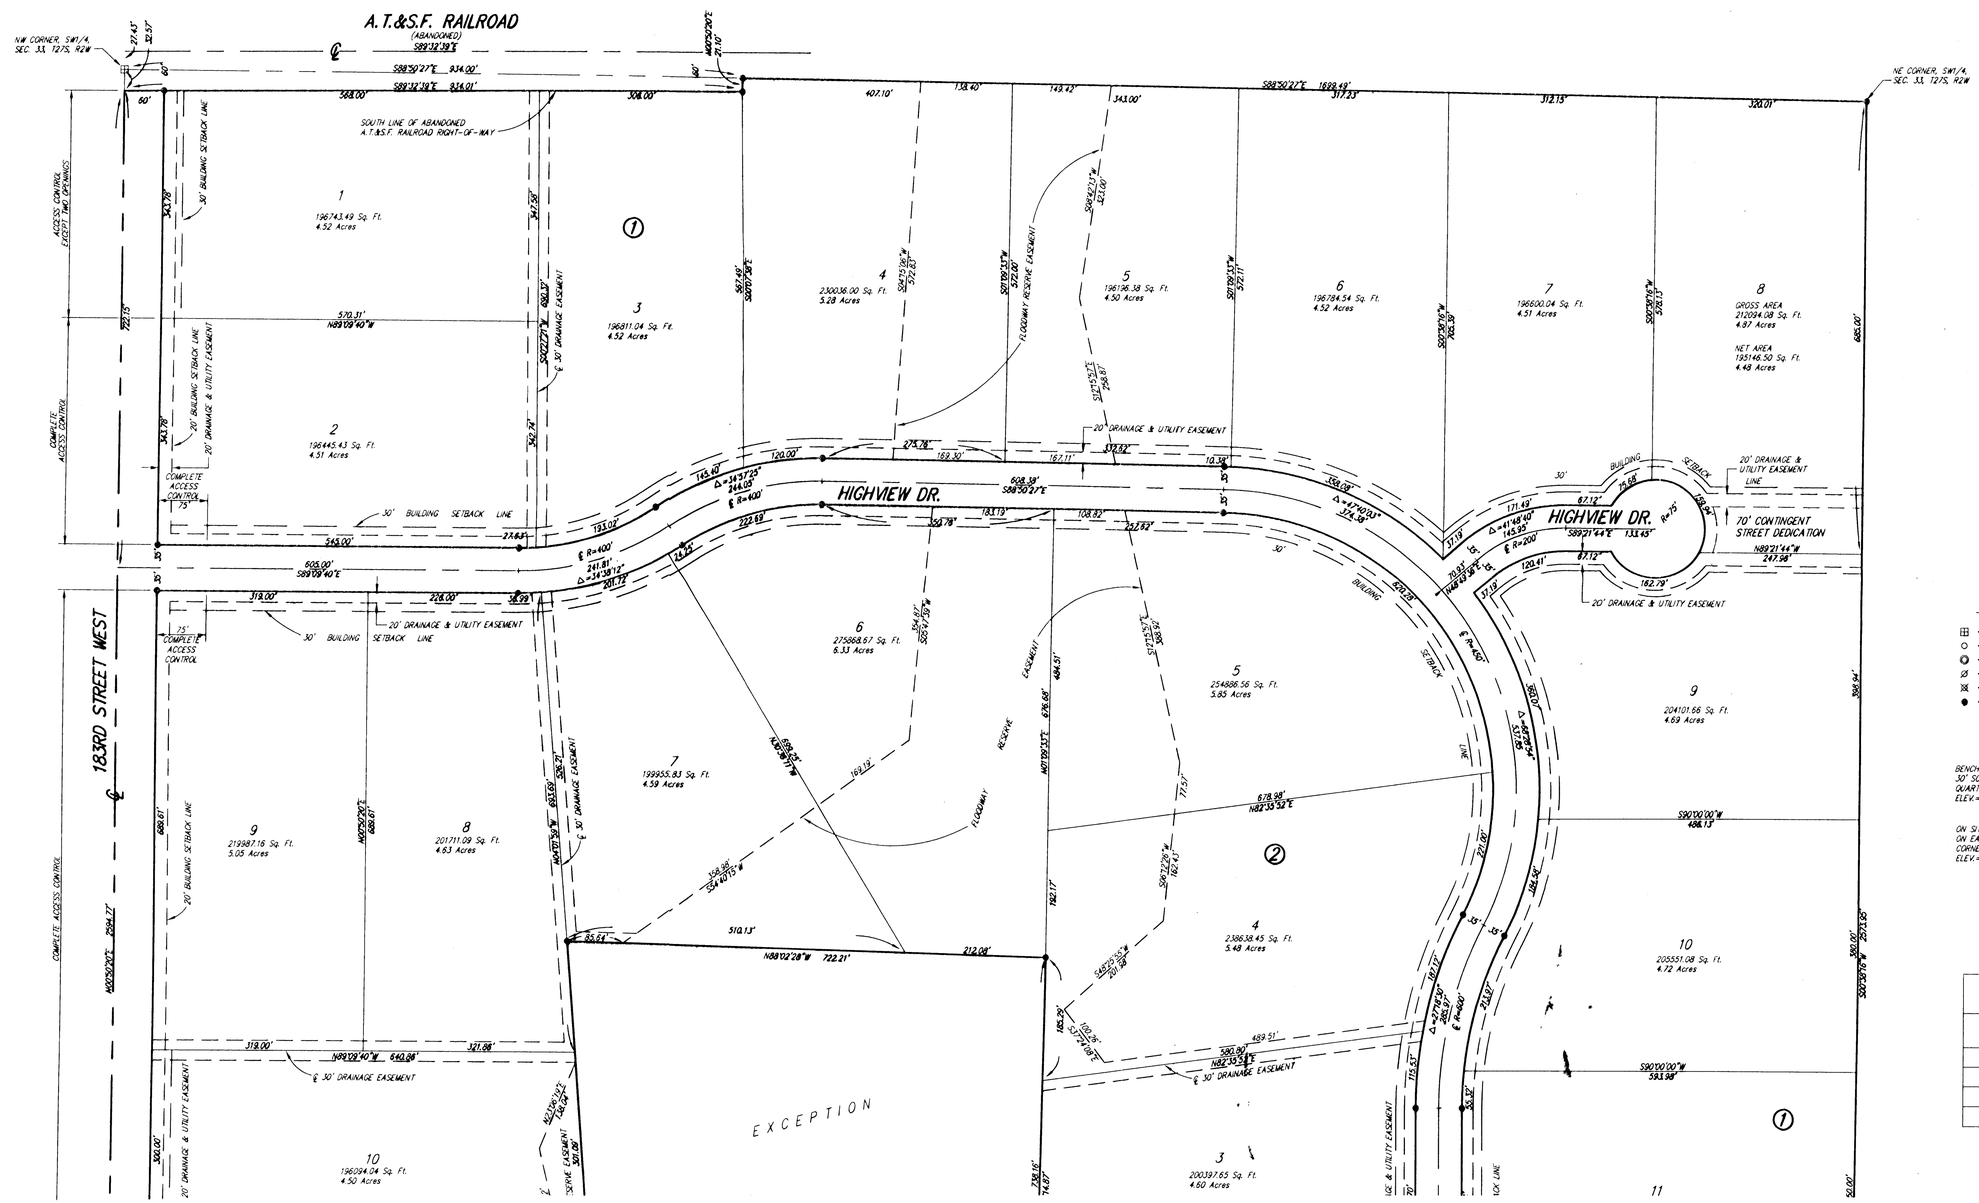

SURVEY MARKER LEGEND

- ⊞ . . . . . RAILROAD SPIKE W/CHISELED "+" (FOUND)
- ○ . . . . . 1/2" IRON PIPE (FOUND)
- ⭘ . . . . . 3/4" IRON PIPE (FOUND)
- ⌀ . . . . . 1/2" REBAR (FOUND)
- ⊠ . . . . . 5/8" REBAR IN THIMBLE (FOUND)
- ● . . . . . 5/8" REBAR W/R&B CAP (SET)

BENCH MARK: RAILROAD SPIKE IN NORTH FACE OF H.L.P. 30' SOUTH OF THE NORTHEAST CORNER OF THE NORTHWEST QUARTER OF SECTION 4, T28S, R2W OF THE 6TH P.M. ELEV.=1439.36 MSL

ON SITE B.M.: "D" ON THE CENTER OF THE NORTH HEADWALL ON EAST SIDE OF AN IRCBC, 464' NORTHEAST OF THE SOUTHWEST CORNER OF SECTION 33, T27S, R2W OF THE 6TH P.M. ELEV.=1436.32 MSL

MINIMUM BUILDING PAD ELEVATION FOR LOWEST OPENING INTO STRUCTURES		
BLOCK	LOT NO.	ELEVATION (N.G.V.D.)
1	4, 5	1441.7
3	1	1432.5
3	2, 3, 4, 7, 8, 10, 11	1438.5
3	5, 6	1438.9

SHEET 2 OF 3

DWG FILE: SURVEY BASE
PROJECT NO. 2683P
OCTOBER 25, 2005

Ruggles & Bohm, P.A.
Engineering, Surveying, Land Planning
924 North Main
Wichita, Kansas 67203
www.rbkansas.com
(316) 264-8008
(316) 264-4621 fax
E-mail: info@rbkansas.com