Lindebak, Scott

From: Greg Allison [gallison@Mkec.com]
Sent: Tuesday, May 10, 2011 10:22 AM
To: Lindebak, Scott
Subject: Hampton Square ZNO
Attachments: img-510101412-0001.pdf

Here is the proposed cross section for 37th Street.

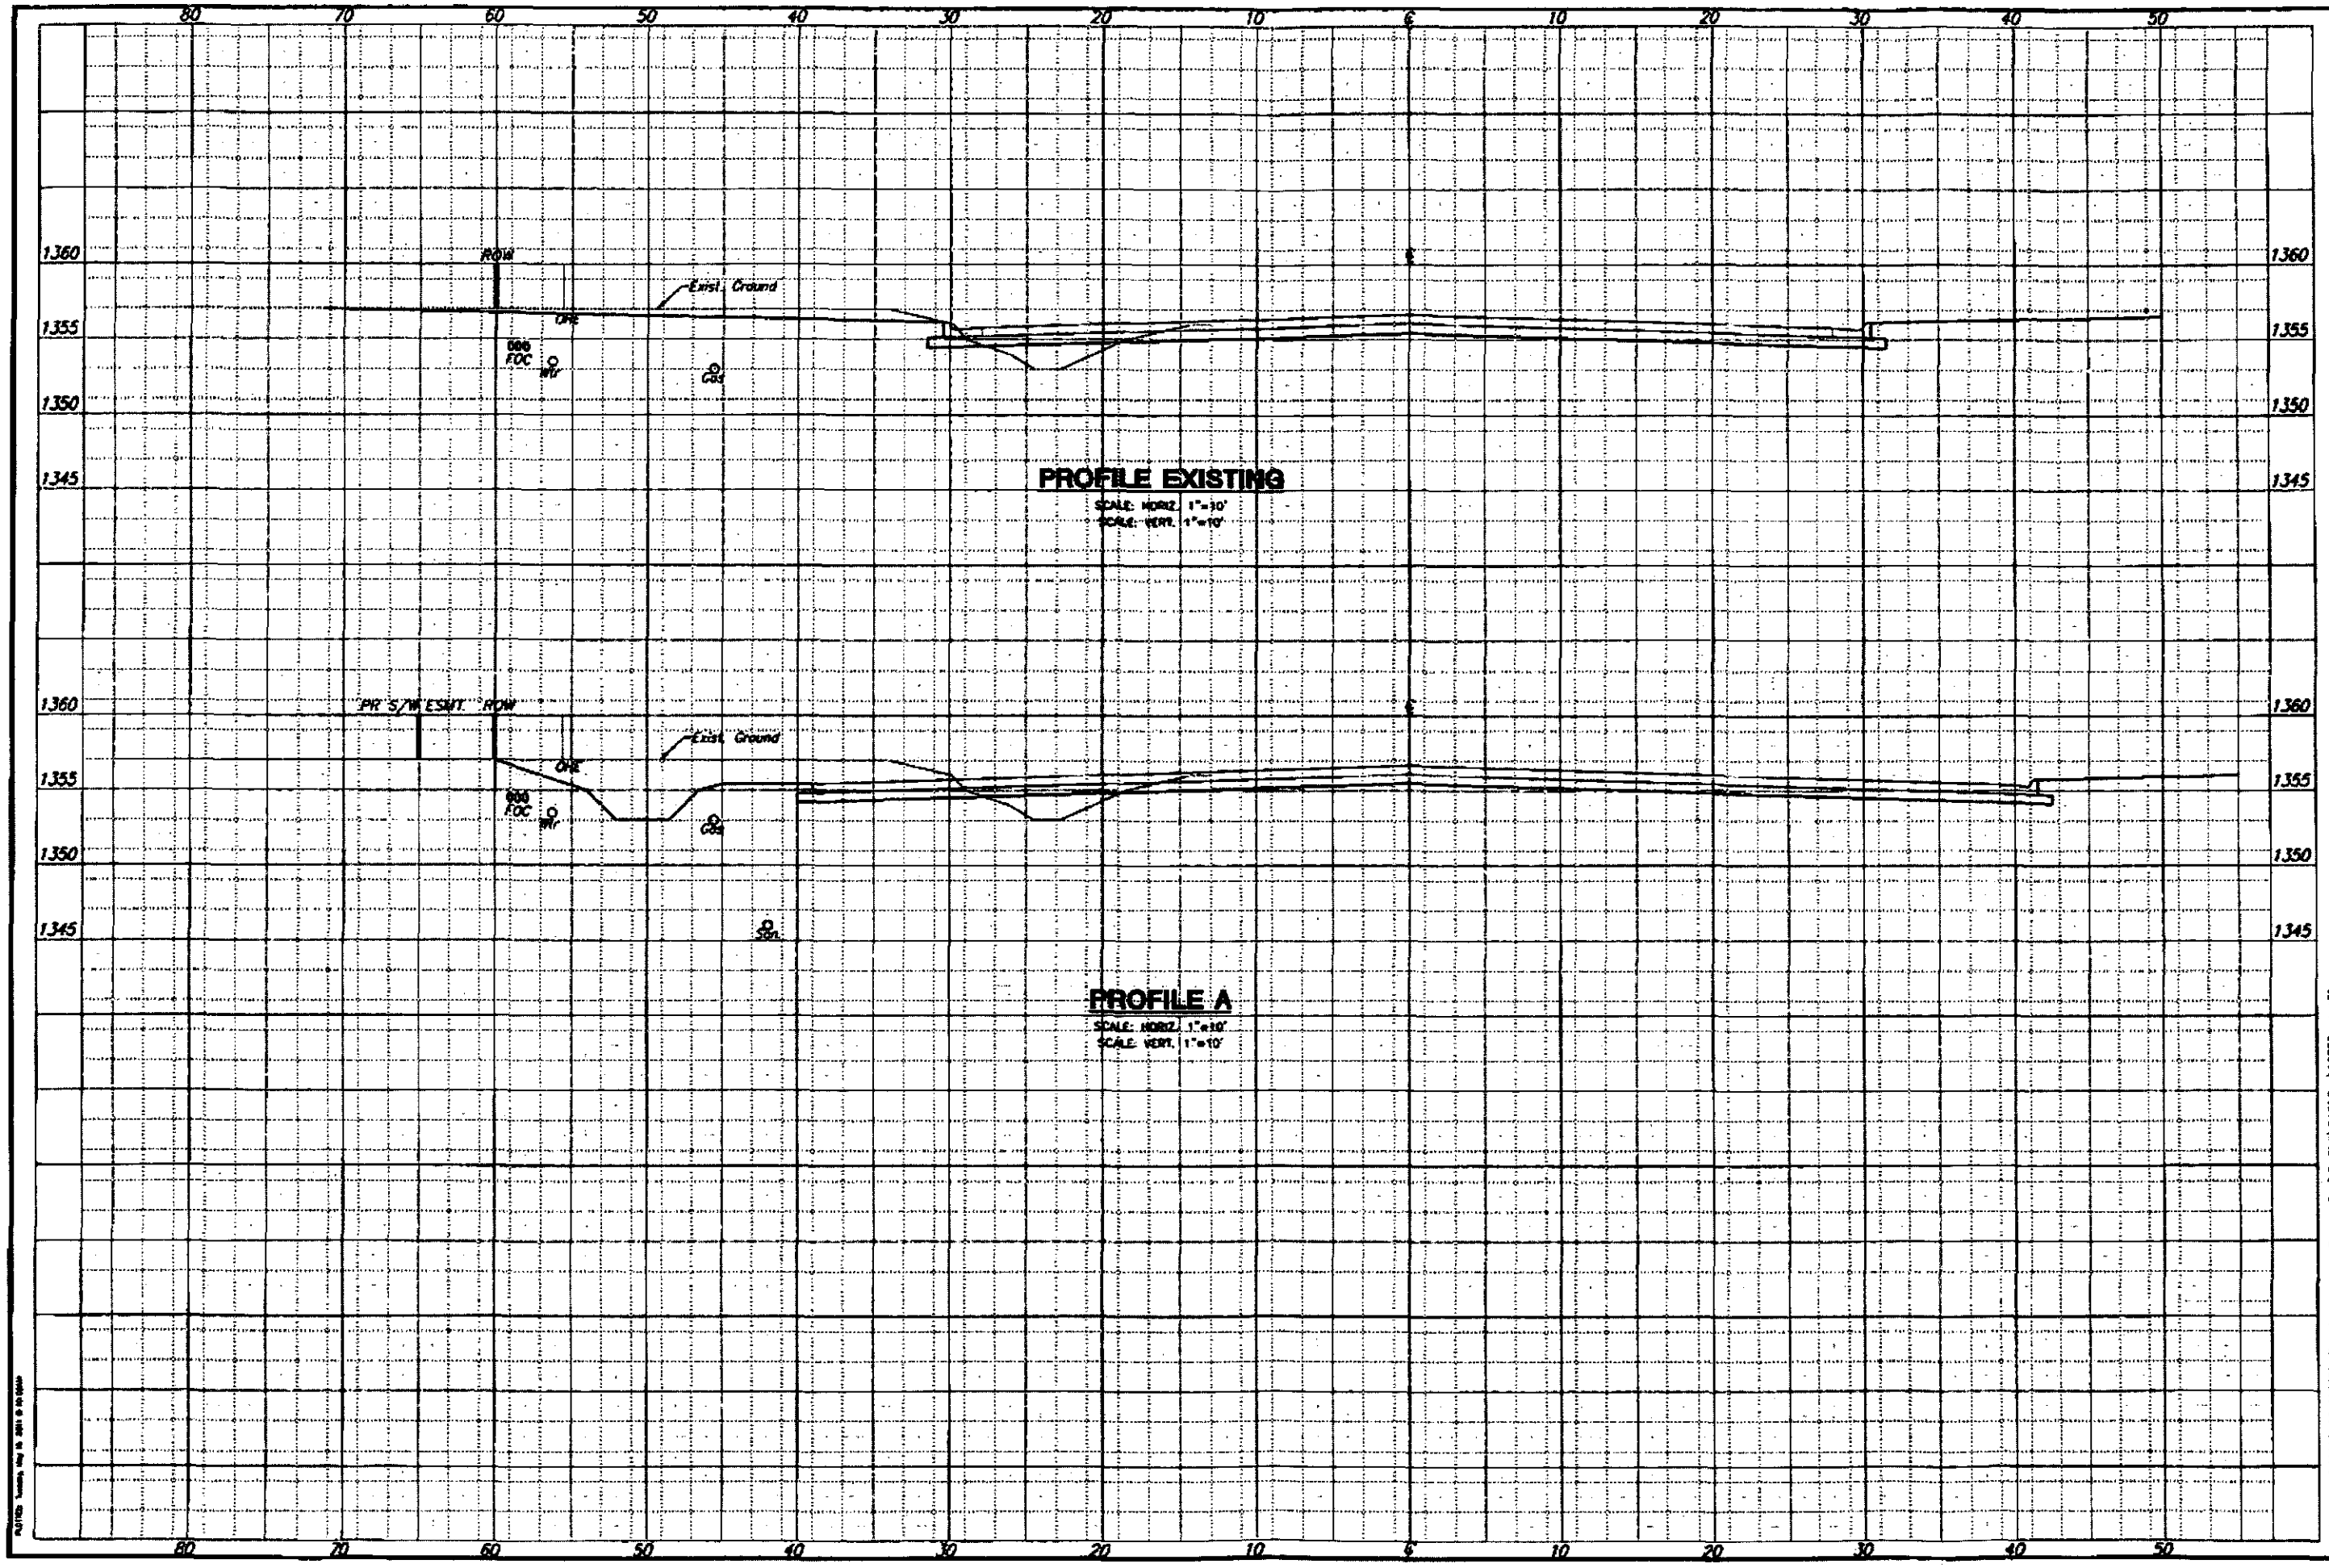

MKEC
ENGINEERING
CONSULTANTS, INC.
411 N. WEBB ROAD
WICHITA, KS. 67206
316-684-9600

37TH STREET IMPROVEMENTS

Cross Sections
SHEET TITLE
10582
PROJECT NUMBER

DESIGN BY MKEC
DRAWN BY MKEC
CHECKED BY MKEC

ISSUED May 10, 2011
REVISED

SHEET NO. 2 of 2

J:\Projects\2010\1001010582_Premier Hampton Square 2nd\5-Civil\CAD\Pav\10582_xsec01