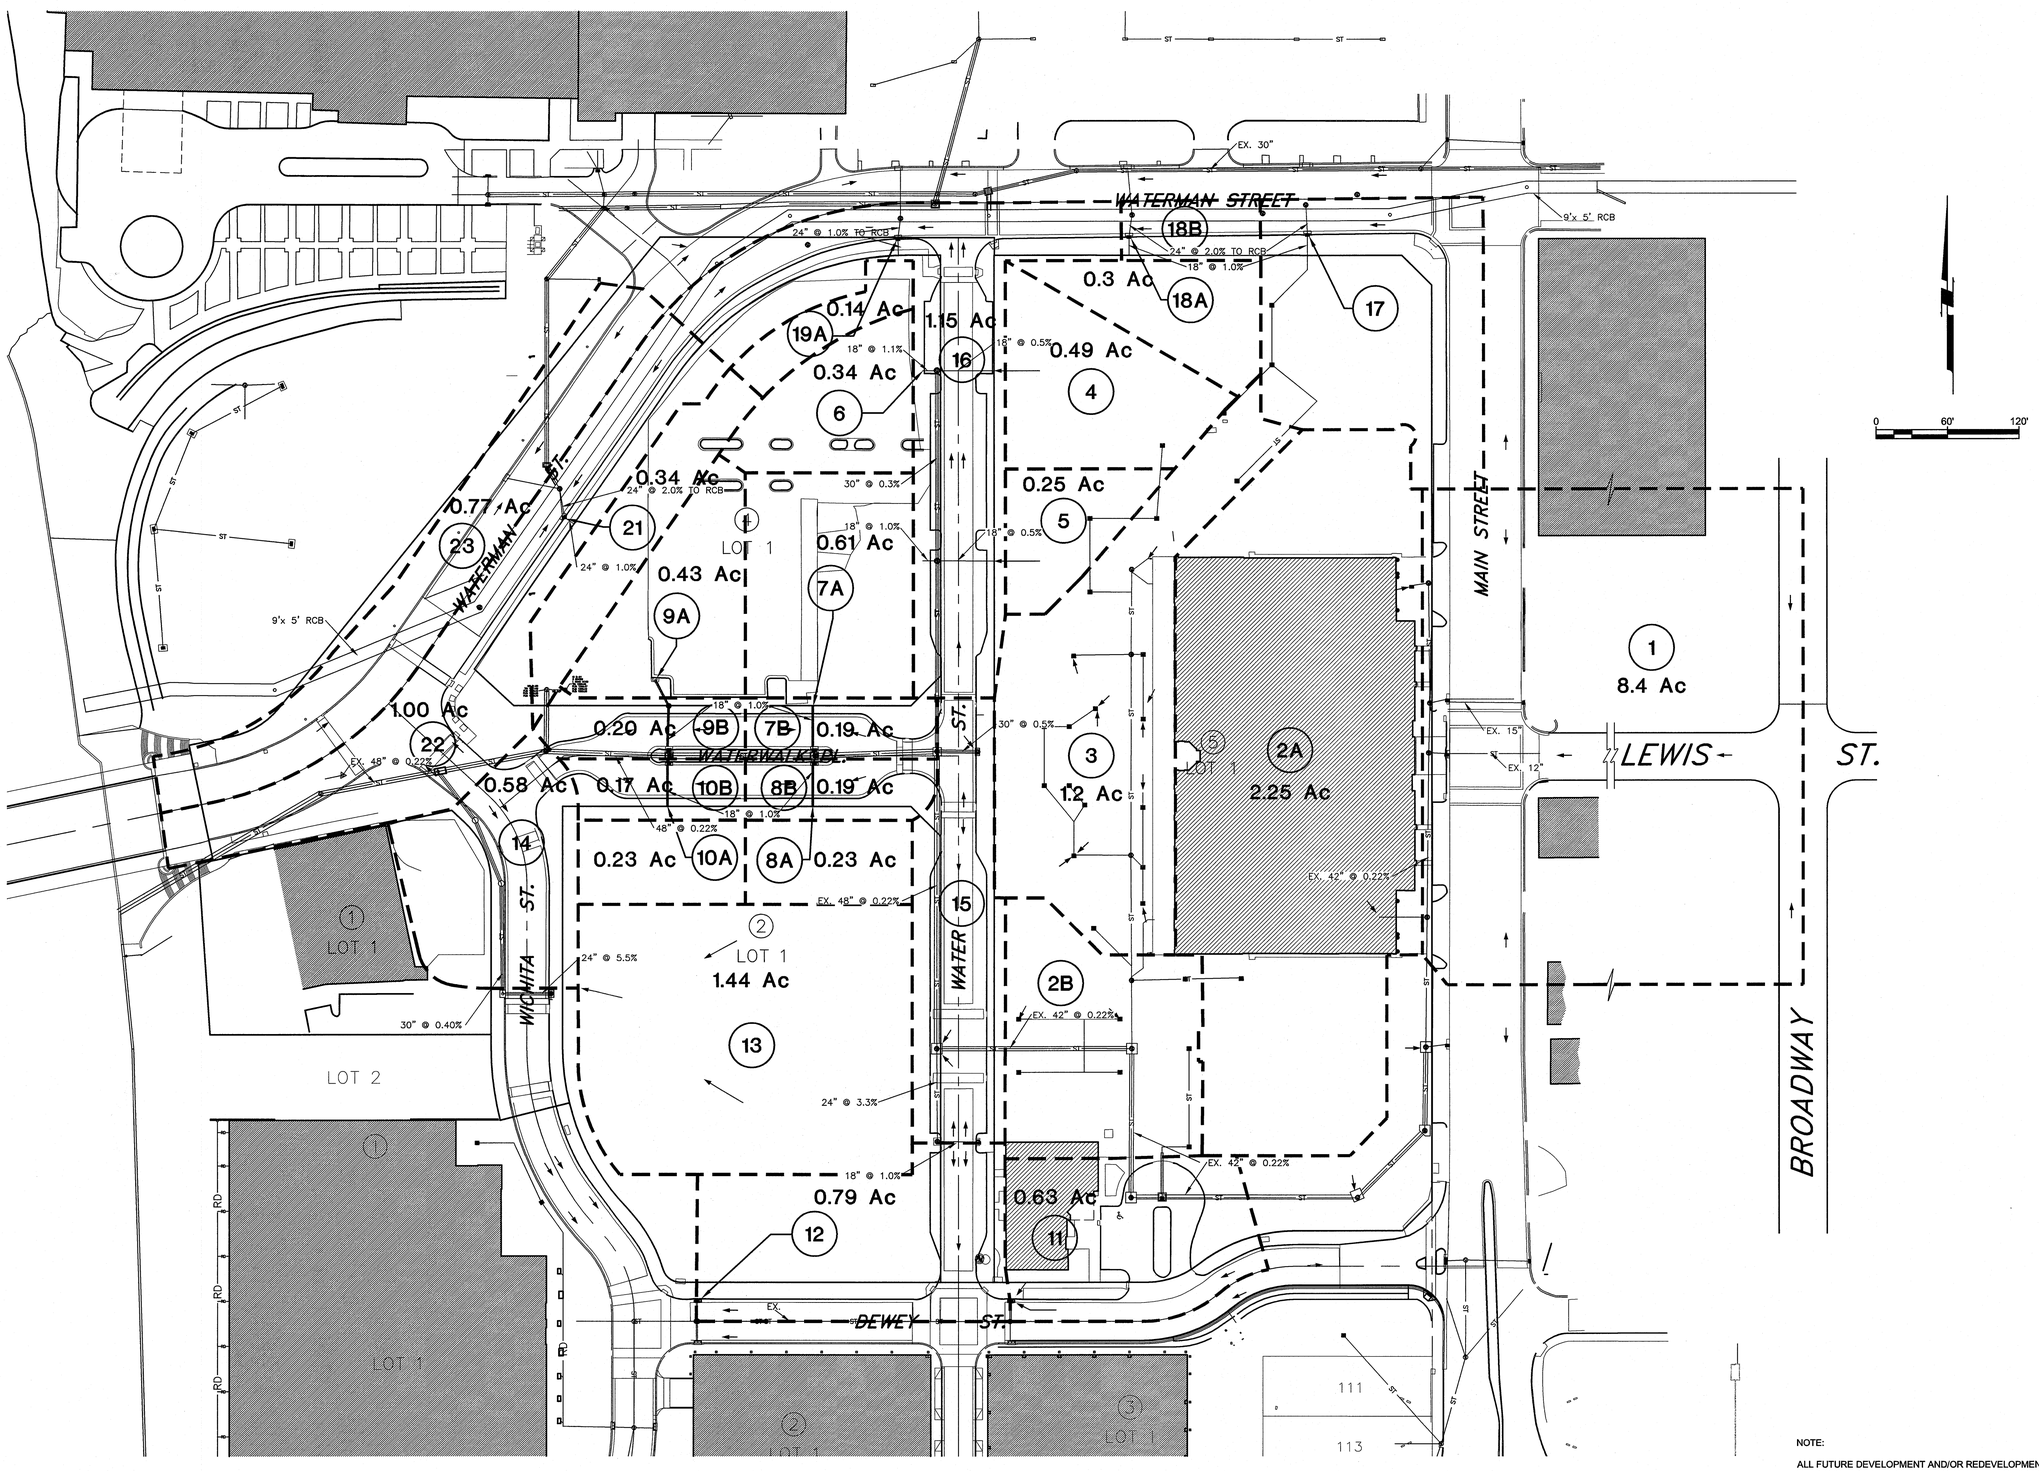

NOTE:

ALL FUTURE DEVELOPMENT AND/OR REDEVELOPMENT SHALL COMPLY WITH CHAPTER 16.32 OF THE CITY CODE, WHICH INCLUDES STORMWATER QUALITY TREATMENT.

GossenLivingston
Architecture
420 South Emporia
Wichita, KS 67202
Tel: (316) 265-9367
Fax: (316) 265-5646
Email: architects@glat.com

© 2004 Gossen Livingston Associates, Inc.
The drawing and all information herein is the exclusive property of Gossen Livingston Associates, Inc. and is not to be copied or used in any way without the express written consent of Gossen Livingston Associates, Inc. All drawings, specification, ideas, designs and arrangements appearing herein constitute the original and unpublished Work of:

Gossen Livingston Associates, Inc.

JOHNSON & ASSOCIATES
Johnson & Associates, Inc.
100 E. California Ave. - Third Floor
Oklahoma City, OK 73104
(405) 235-8075 FAX (405) 235-8078
Certificate of Authorization #E-1128 EXP. DATE: 12-31-2006

WICHITA WATERWALK

WATERWALK PHASE 3 ADDITION

Mark	Date:	Description

DRAINAGE AREAS EXHIBIT

Job No.		1
Date	04-13-11	OF
Drawn		1
Checked		Dwg. of