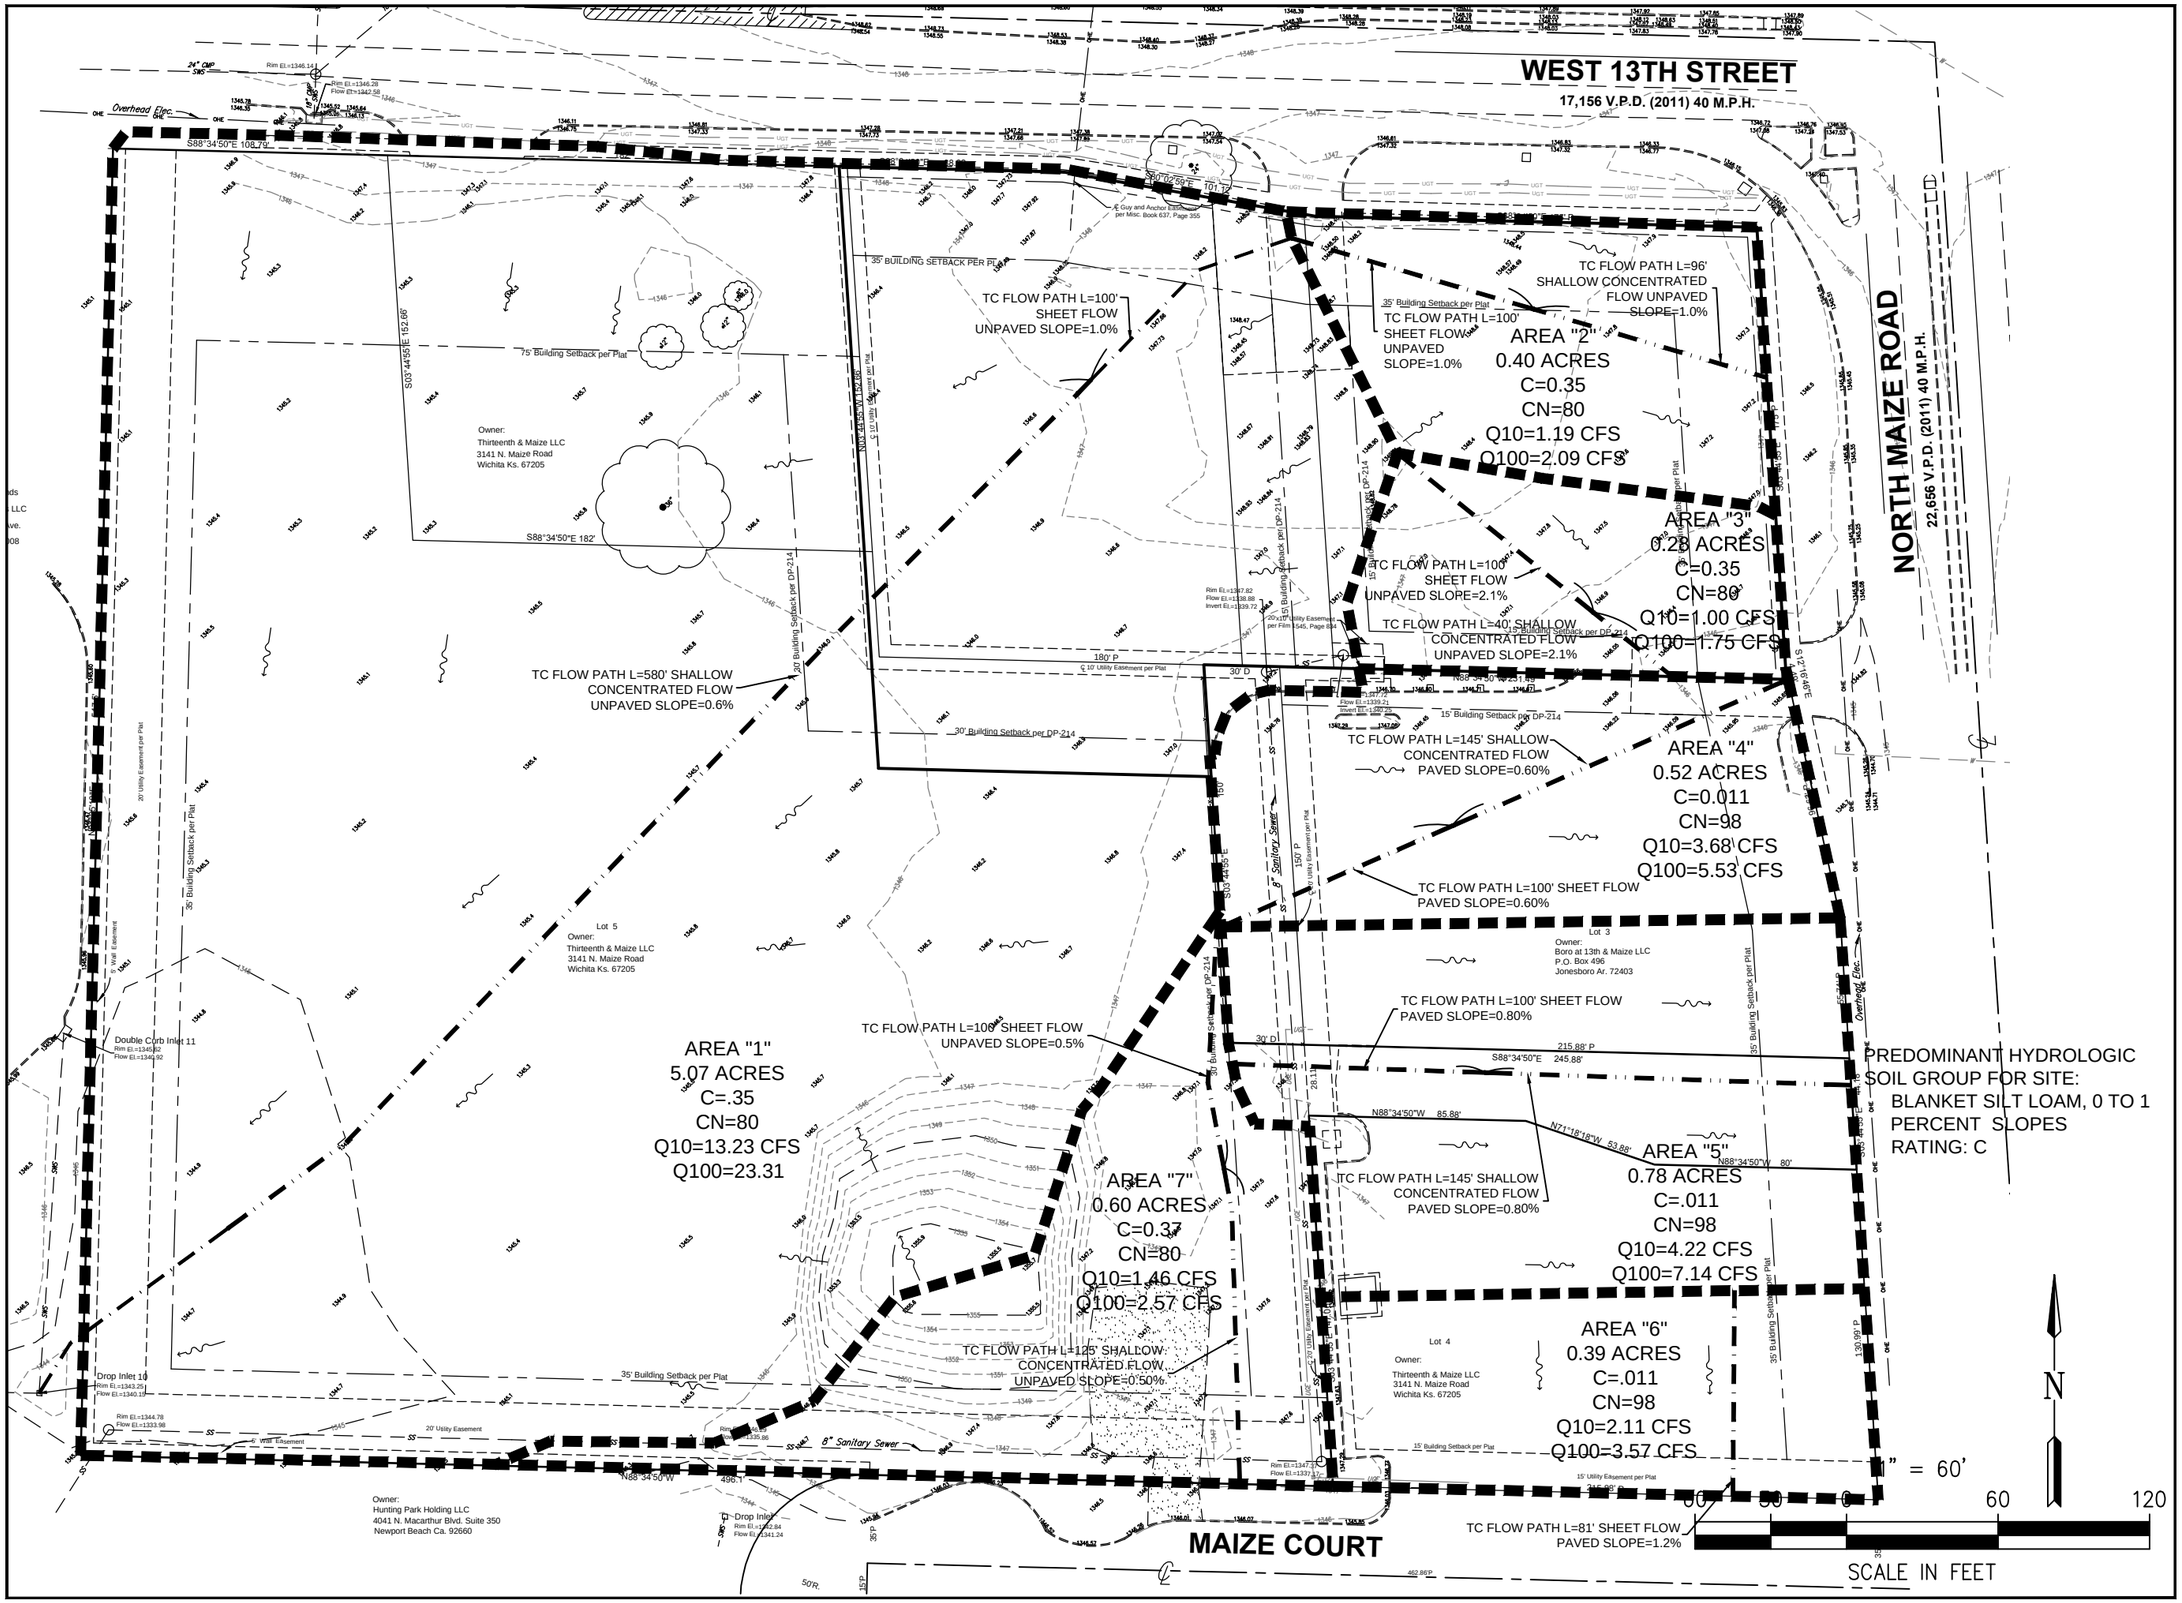

CVS pharmacy

NORTHERN 13,225-RIGHT CHAMFER DRIVE-THRU

STORE NUMBER: 10077

SWC W 13TH ST AND MAIZE RD
WICHITA, KS

PROJECT TYPE: NEW CONSTRUCTION
DEAL TYPE: Fee for Service/Land/Type B

CS PROJECT NUMBER: 064724

ARCHITECT OF RECORD

NORR
ARCHITECTS ENGINEERS PLANNERS

CONSULTANT:

PREMIER CIVIL ENGINEERING

Wentzville
1155 Wentzville Parkway Suite 103
Wentzville, MO 63385
Phone (314) 925-7444 Fax (314) 925-7457
Premier Civil Engineering
Missouri State Certificate of Authority #LC0951128

DEVELOPER:

VELMEIR COMPANIES

ENGINEERS AUTHENTICATION

The responsibility for professional engineering liability on this project is hereby limited to the set of plans authenticated by the seal, signature, and date hereunder attached. Responsibility is disclaimed for all other engineering plans involved in this project and specifically excludes revisions after this date unless reauthenticated.

STEVE MARION P.E.
ENGINEER
PE2006007195

REVISIONS:

DRAWING BY:	M. FOGARTY
DATE:	03/08/2012
JOB NUMBER:	113201

TITLE:
EXISTING CONDITIONS DRAINAGE MAP

SHEET NUMBER:
SHEET 1

COMMENTS:
NOT RELEASED FOR CONSTRUCTION