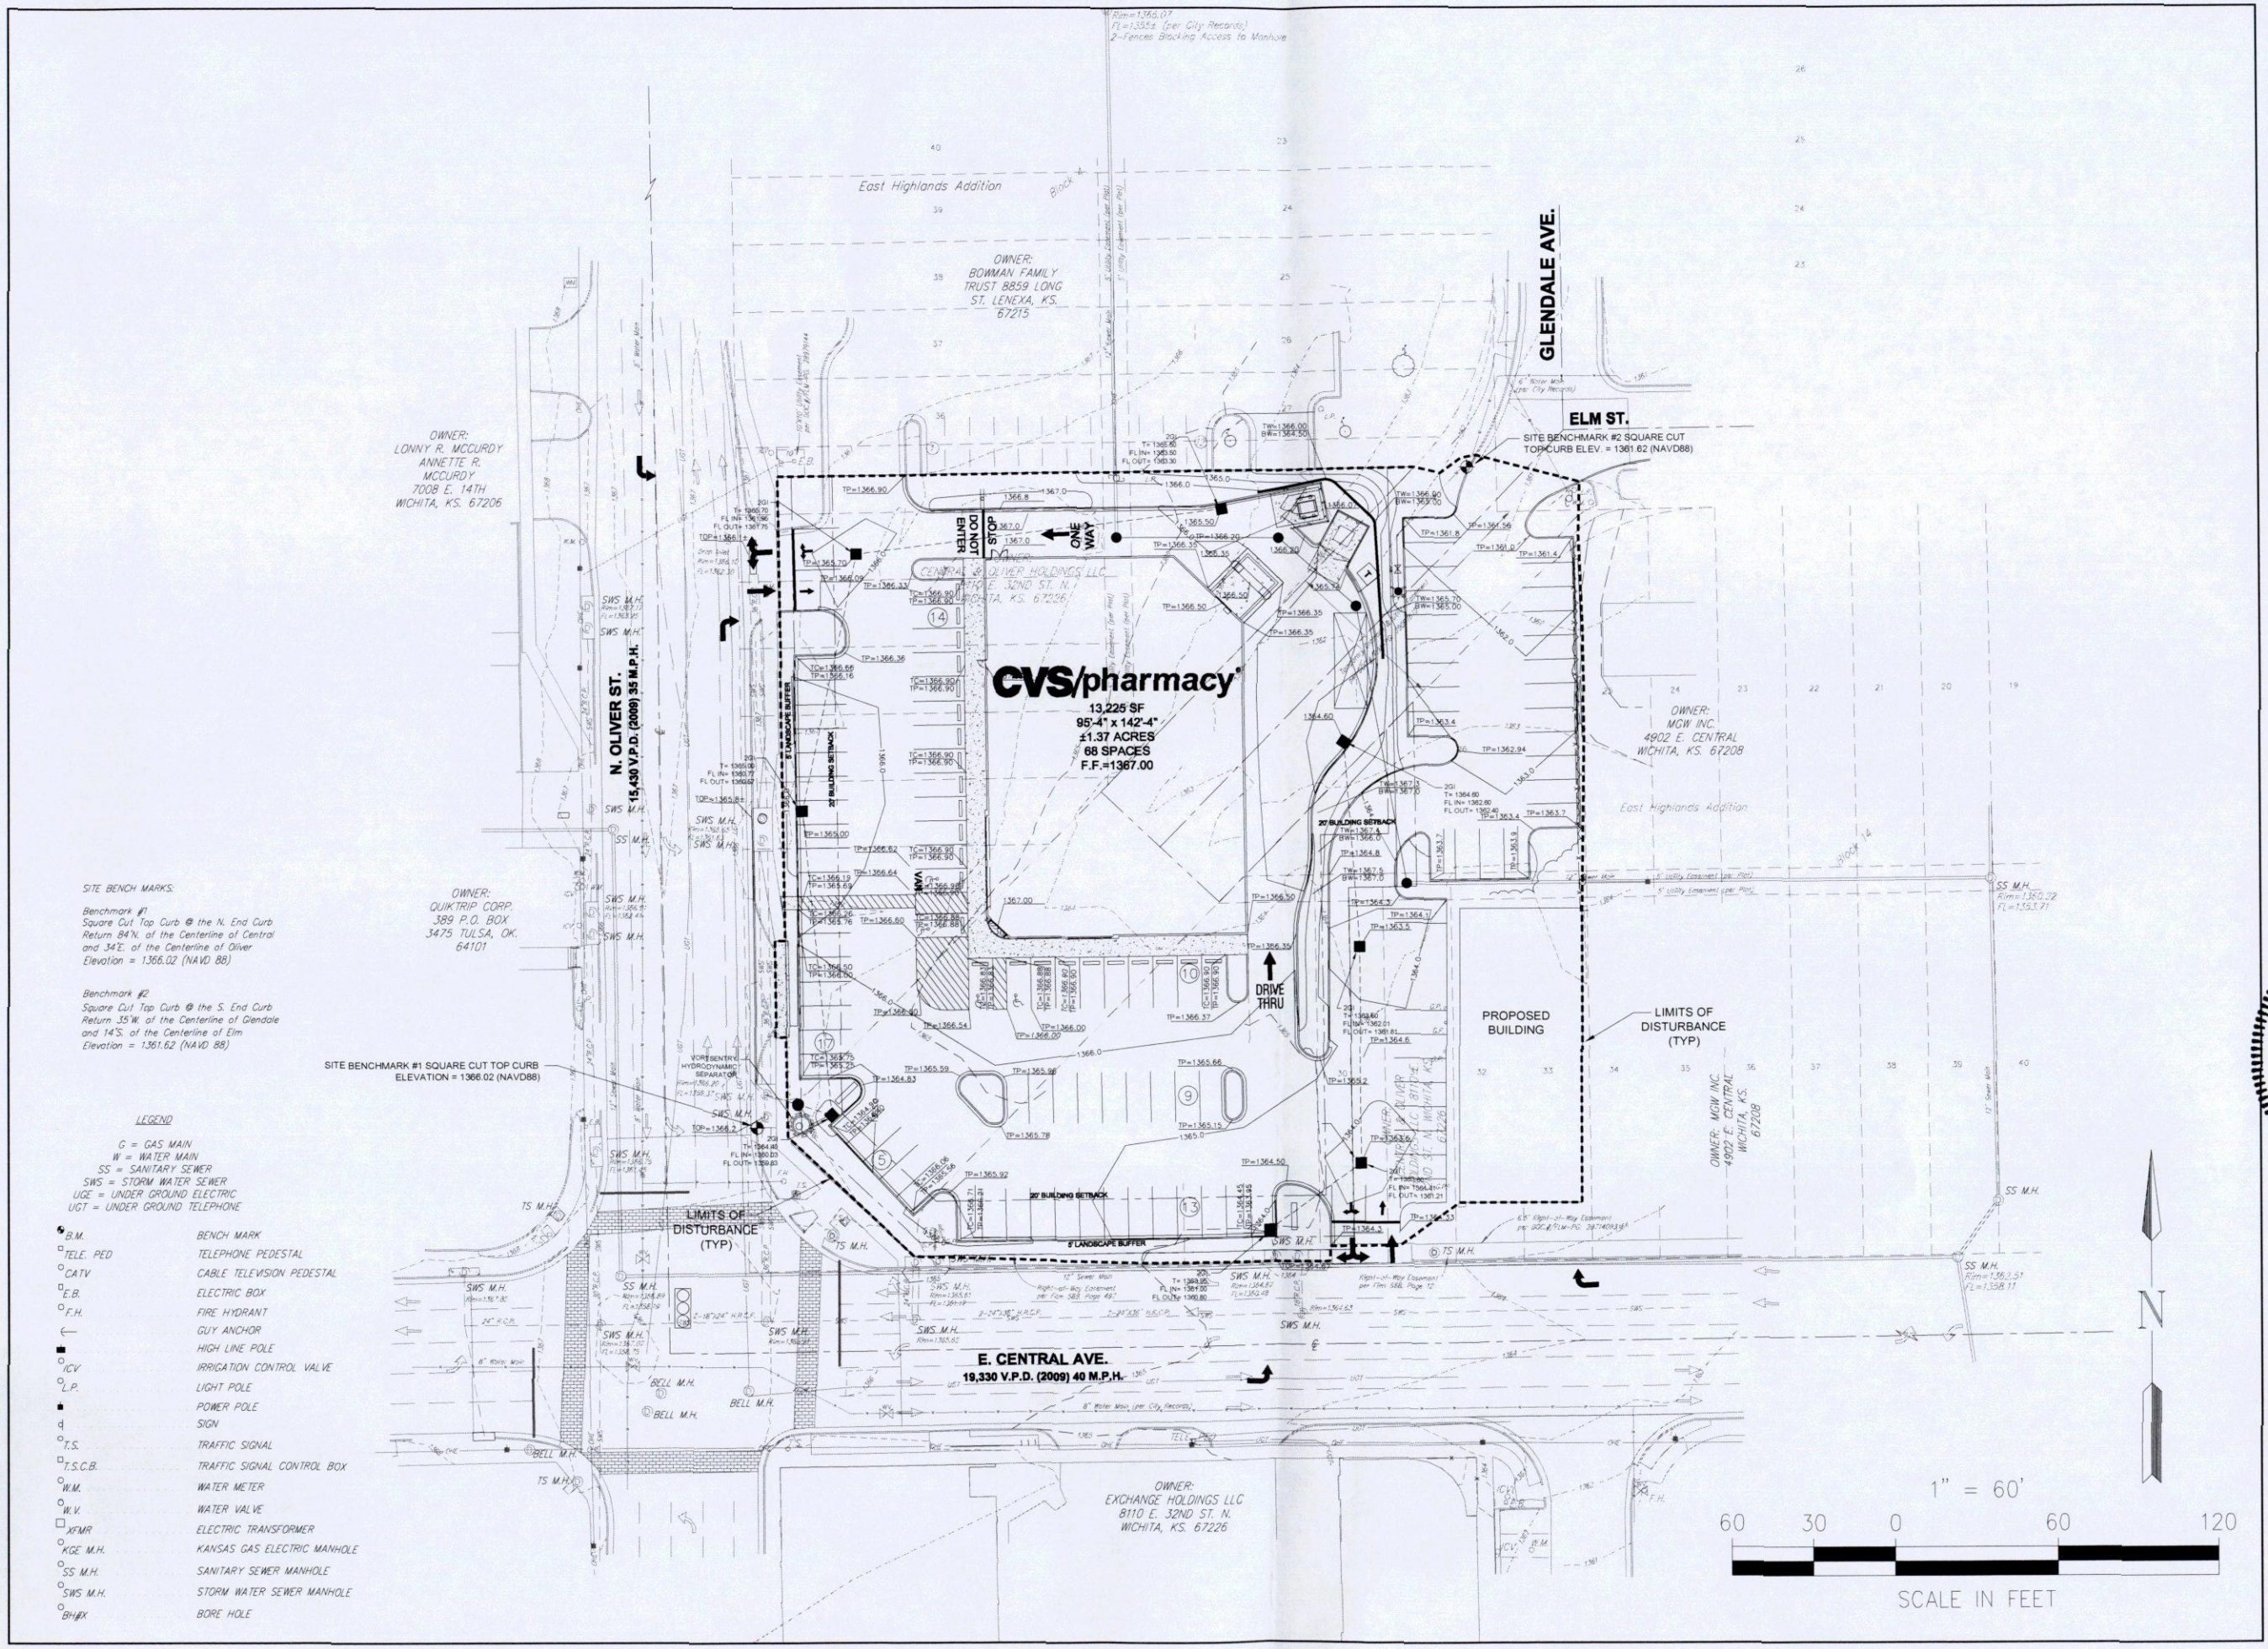

SITE BENCH MARKS:

Benchmark #1
Square Cut Top Curb @ the N. End Curb Return 84'N. of the Centerline of Central and 34'E. of the Centerline of Oliver
Elevation = 1366.02 (NAVD 88)

Benchmark #2
Square Cut Top Curb @ the S. End Curb Return 35'W. of the Centerline of Glendale and 14'S. of the Centerline of Elm
Elevation = 1361.62 (NAVD 88)

LEGEND

G = GAS MAIN
W = WATER MAIN
SS = SANITARY SEWER
SWS = STORM WATER SEWER
UGE = UNDER GROUND ELECTRIC
UGT = UNDER GROUND TELEPHONE

B.M.	BENCH MARK
TELE. PED	TELEPHONE PEDESTAL
CATV	CABLE TELEVISION PEDESTAL
E.B.	ELECTRIC BOX
F.H.	FIRE HYDRANT
←	GUY ANCHOR
■	HIGH LINE POLE
ICV	IRRIGATION CONTROL VALVE
L.P.	LIGHT POLE
■	POWER POLE
▯	SIGN
T.S.	TRAFFIC SIGNAL
T.S.C.B.	TRAFFIC SIGNAL CONTROL BOX
W.M.	WATER METER
W.V.	WATER VALVE
XFMR	ELECTRIC TRANSFORMER
KGE M.H.	KANSAS GAS ELECTRIC MANHOLE
SS M.H.	SANITARY SEWER MANHOLE
SWS M.H.	STORM WATER SEWER MANHOLE
BH#X	BORE HOLE

CVS pharmacy

NORTHERN 13,225-LEFT CHAMFER DRIVE-THRU

STORE NUMBER: 10075

NEC E. CENTRAL AVE. & N. OLIVER ST.
WICHITA, KS
PROJECT TYPE: NEW CONSTRUCTION
DEAL TYPE: Fee for Service/Land/Type B

CS PROJECT NUMBER: 064710

ARCHITECT OF RECORD

NORR
ARCHITECTS ENGINEERS PLANNERS

CONSULTANT:
PREMIER CIVIL ENGINEERING
Lake Saint Louis
308 TCW Court
Lake St Louis, MO 63367
Phone: (314) 925-7444
Fax: (314) 925-7457

DEVELOPER:
VELMEIR
COMPANIES

STEVEN D. MARION
LICENSED
20422
5/25/12
KANSAS
PROFESSIONAL ENGINEER

REVISIONS

DRAWING BY:	J. WURM
DATE:	5/25/12
JOB NUMBER:	112801
TITLE:	

GRADING PLAN

SHEET NUMBER:

SHEET 3 OF 3

COMMENTS:
NOT RELEASED FOR CONSTRUCTION