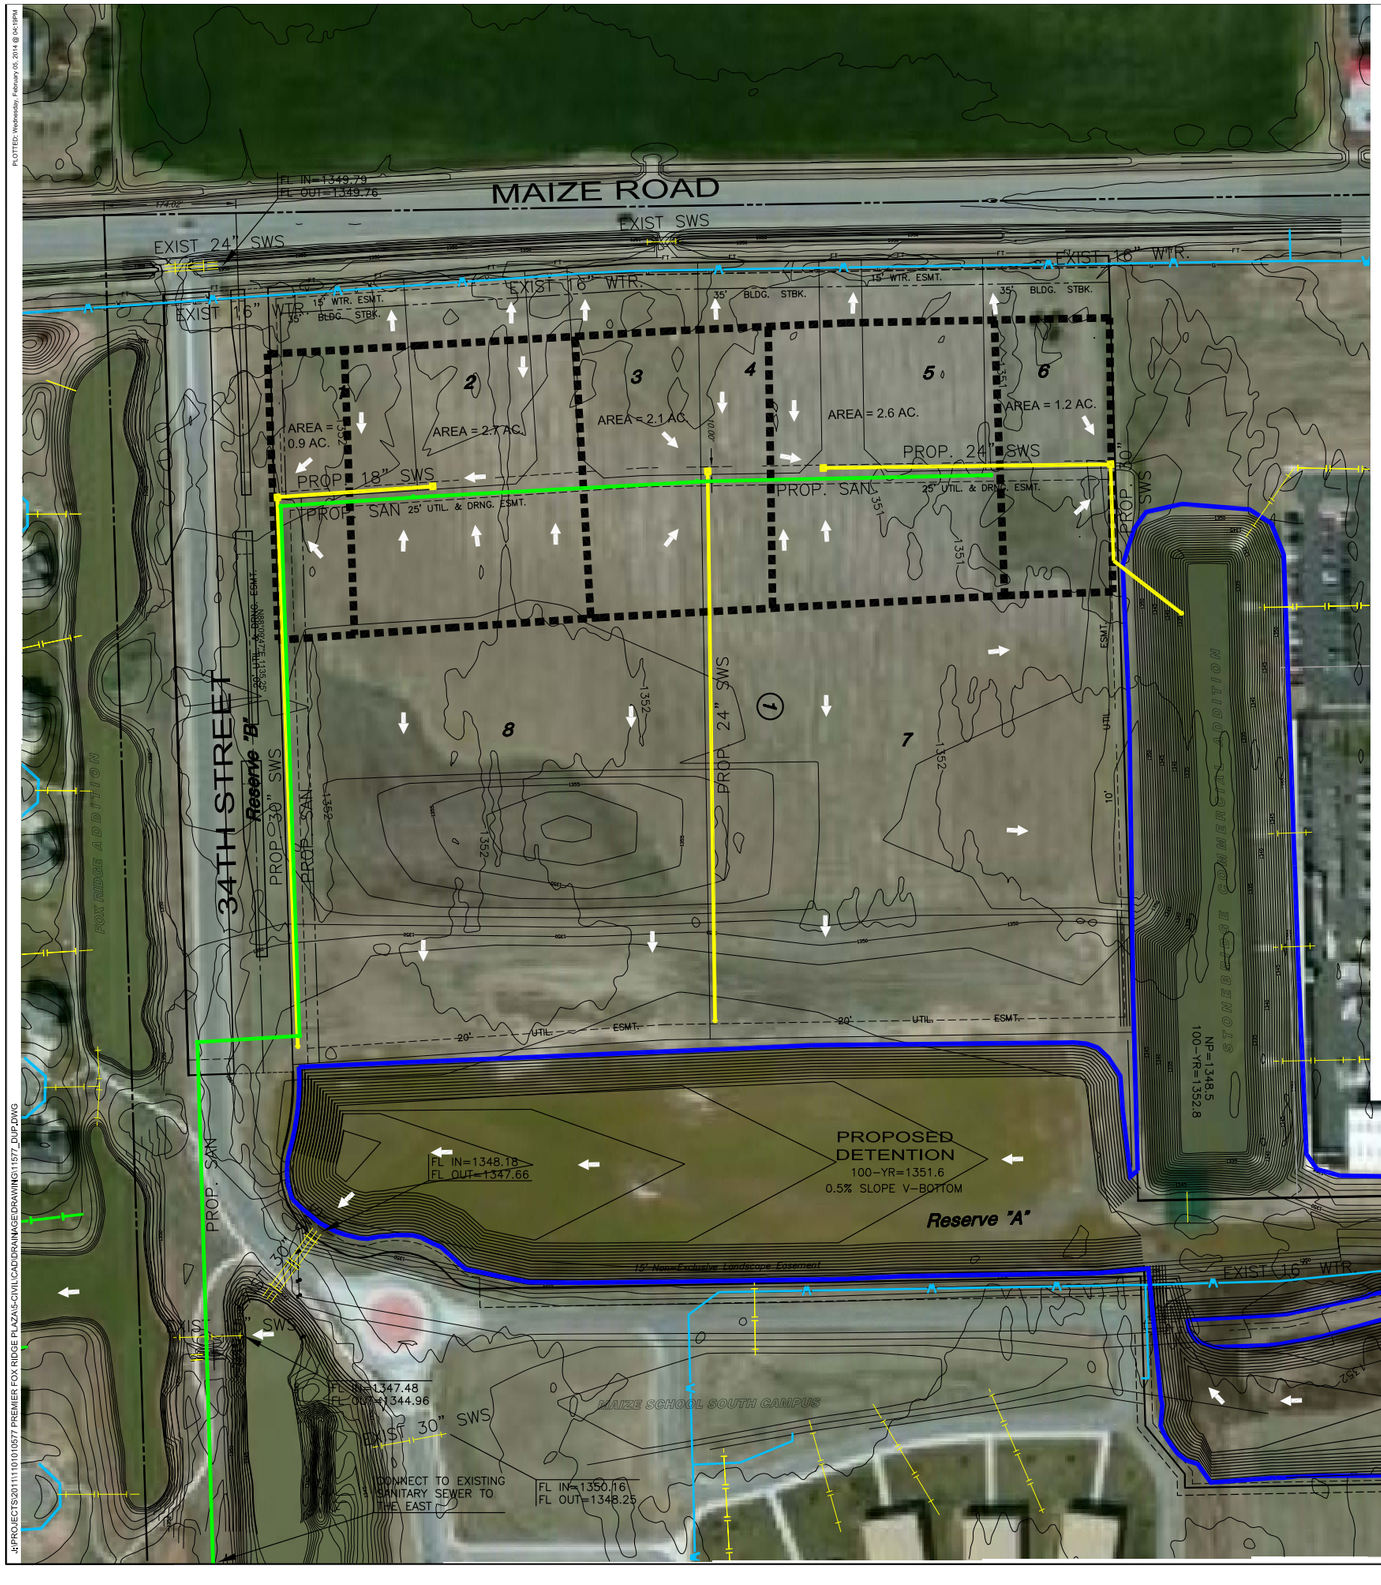

LEGEND

- CON - CONIFEROUS TREE
- DIN - DECIDUOUS TREE
- SN - SIGN
- PP - POWER POLE
- ELEC BOX - ELECTRIC BOX
- LP - LIGHT POLE
- FH - FIRE HYDRANT
- WV - WATER VALVE
- WM - WATER METER
- SECTION CORNER
- BM - BENCHMARK
- EASEMENT
- BUILDING SETBACK
- FENCE
- EXISTING STORM SEWER PIPE
- EXISTING WATER LINE
- EXISTING SANITARY SEWER LINE
- GAS LINE
- GAS PIPELINE
- TELEPHONE LINE
- UGE - UNDERGROUND ELEC.
- OHE - OVERHEAD ELECTRIC
- FOC - FIBER OPTIC CABLE
- DRAINAGE SUB BASIN
- DRAINAGE BASIN
- FLOW ARROW
- A17 - AREA FOR SWS SIZING
- PROPOSED STORM SEWER PIPE
- PROPOSED WATER LINE
- PROPOSED SANITARY SEWER LINE
- PROPOSED DETENTION
- DRAINAGE AREAS

N

SCALE: 1" = 100'

100 0 100 200

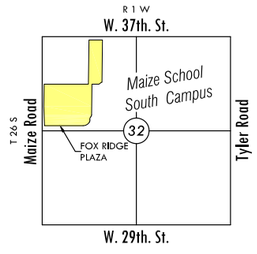

VICINITY MAP

MKEC
Wichita, KS · 316.684.9600

DRAINAGE AND UTILITY PLAN

FOX RIDGE PLAZA

WICHITA, KANSAS

©2013
MKEC Engineering
All Rights Reserved
www.mkec.com
These drawings and their contents, including, but not limited to, all concepts, designs, & ideas are the exclusive property of MKEC Engineering (MKEC), and may not be used or reproduced in any way without the express consent of MKEC.

DRAINAGE & UTILITY PLAN

PROJECT NO.	1101010577
DATE	1/17/14
SCALE	1" = 100'

DESIGNED	DRAWN	CHECKED
KLA	JGD	GJA

NO.	REVISION	DATE
	PIPE SIZES	2/5/14

SHEET NO.

1 OF 1

PLOTTED: Wednesday, February 05, 2014 @ 04:19PM

J:\PROJECTS\2011\1101010577 PREMIER FOX RIDGE PLAZA\S-CIVIL\CADD\MKEC\DRAWINGS\1101577_DUP.DWG