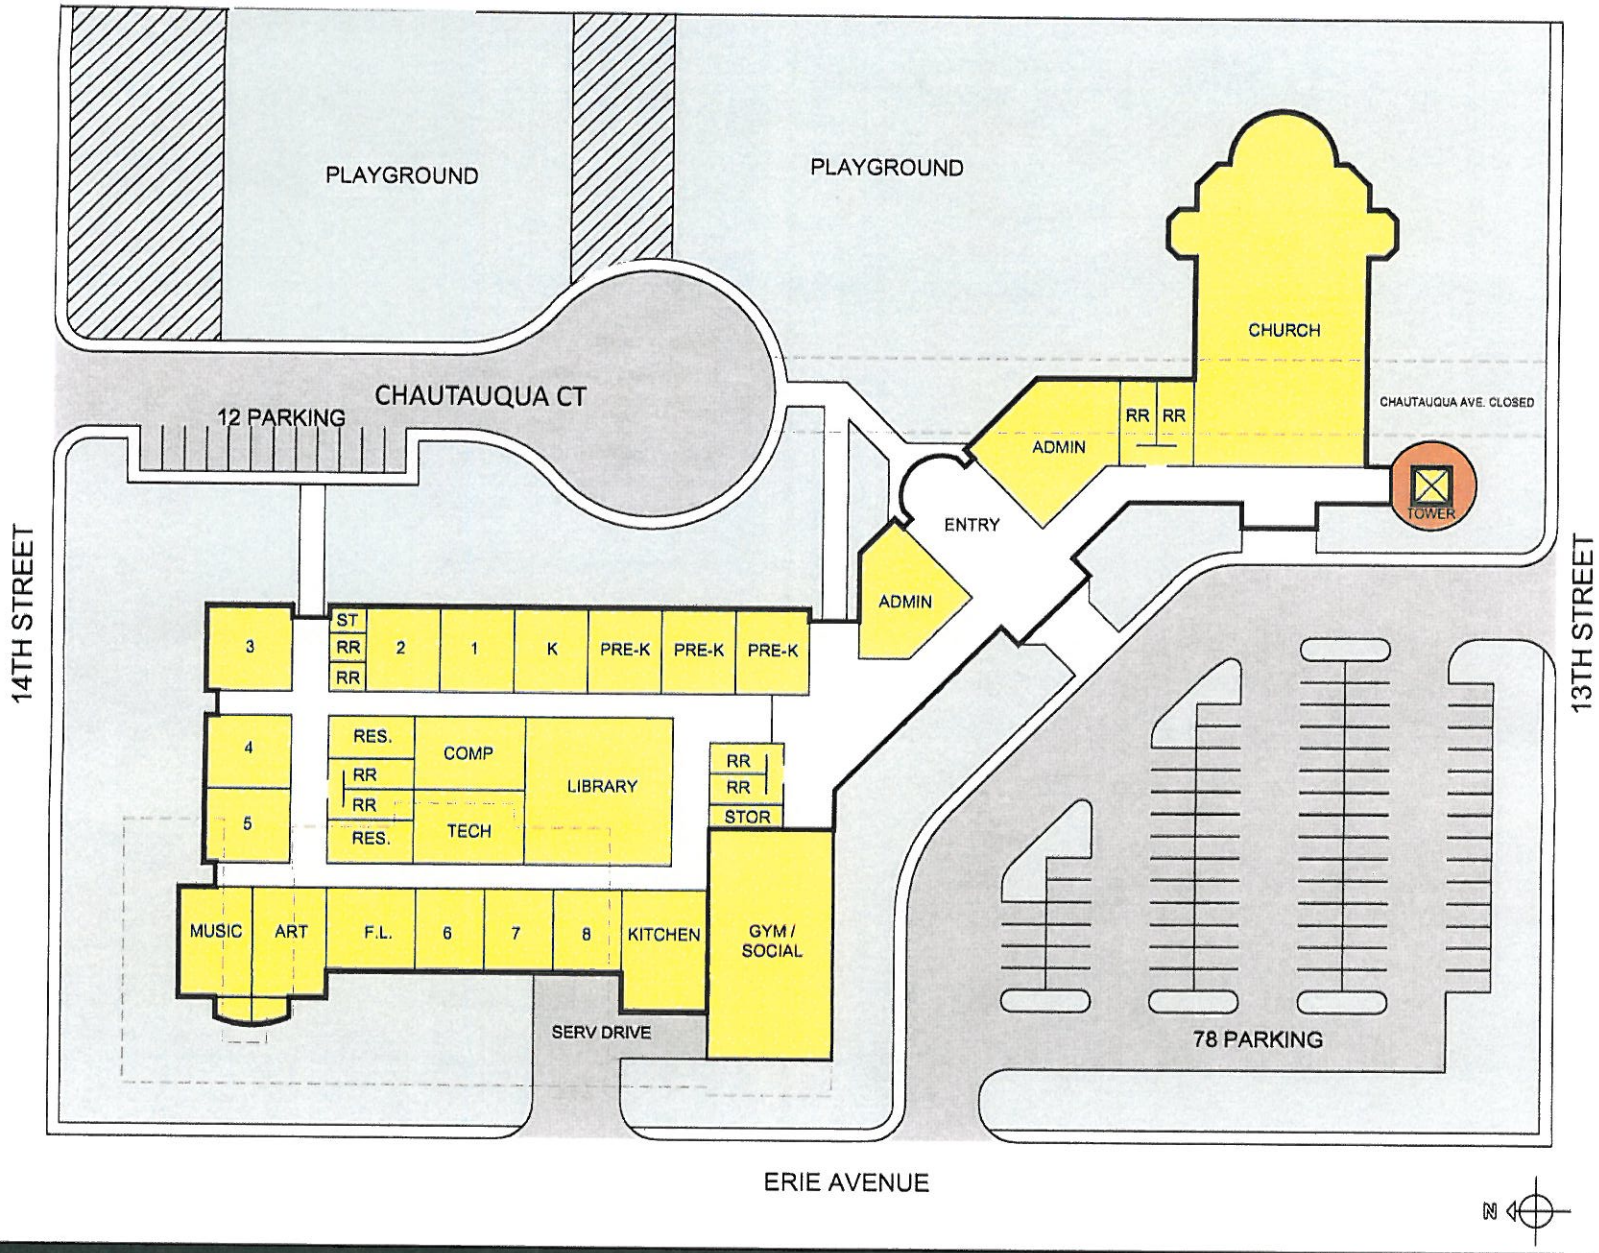

HOLY SAVIOR CATHOLIC CHURCH & SCHOOL

SCHEMATIC DESIGN

Scale: 1" = 20'

SCHAEFER JOHNSON GOEFFREY ARCHITECTURE