MINIMUM PAD ELEVATIONS (LOWEST OPENINGS)		
LOTS	BLOCK	ELEVATION (NGVD 29)
12	4	1328.4
13	4	1328.5
14	4	1328.8
15	4	1329.0

BENCHMARKS

BM#1 DISC ON TOP OF CURB ON THE EAST SIDE OF GLENWOOD NORTH OF CURB INLET AT NORTHWEST CORNER OF LOT 24 BLK 5.
ELEV.=1330.27 (NGVD 29)

BM#2 CHISELED SQUARE CUT ON TOP OF THE CURB BETWEEN LOTS 17 AND 18, BLOCK 5.
ELEV.=1337.8 (NGVD 29)

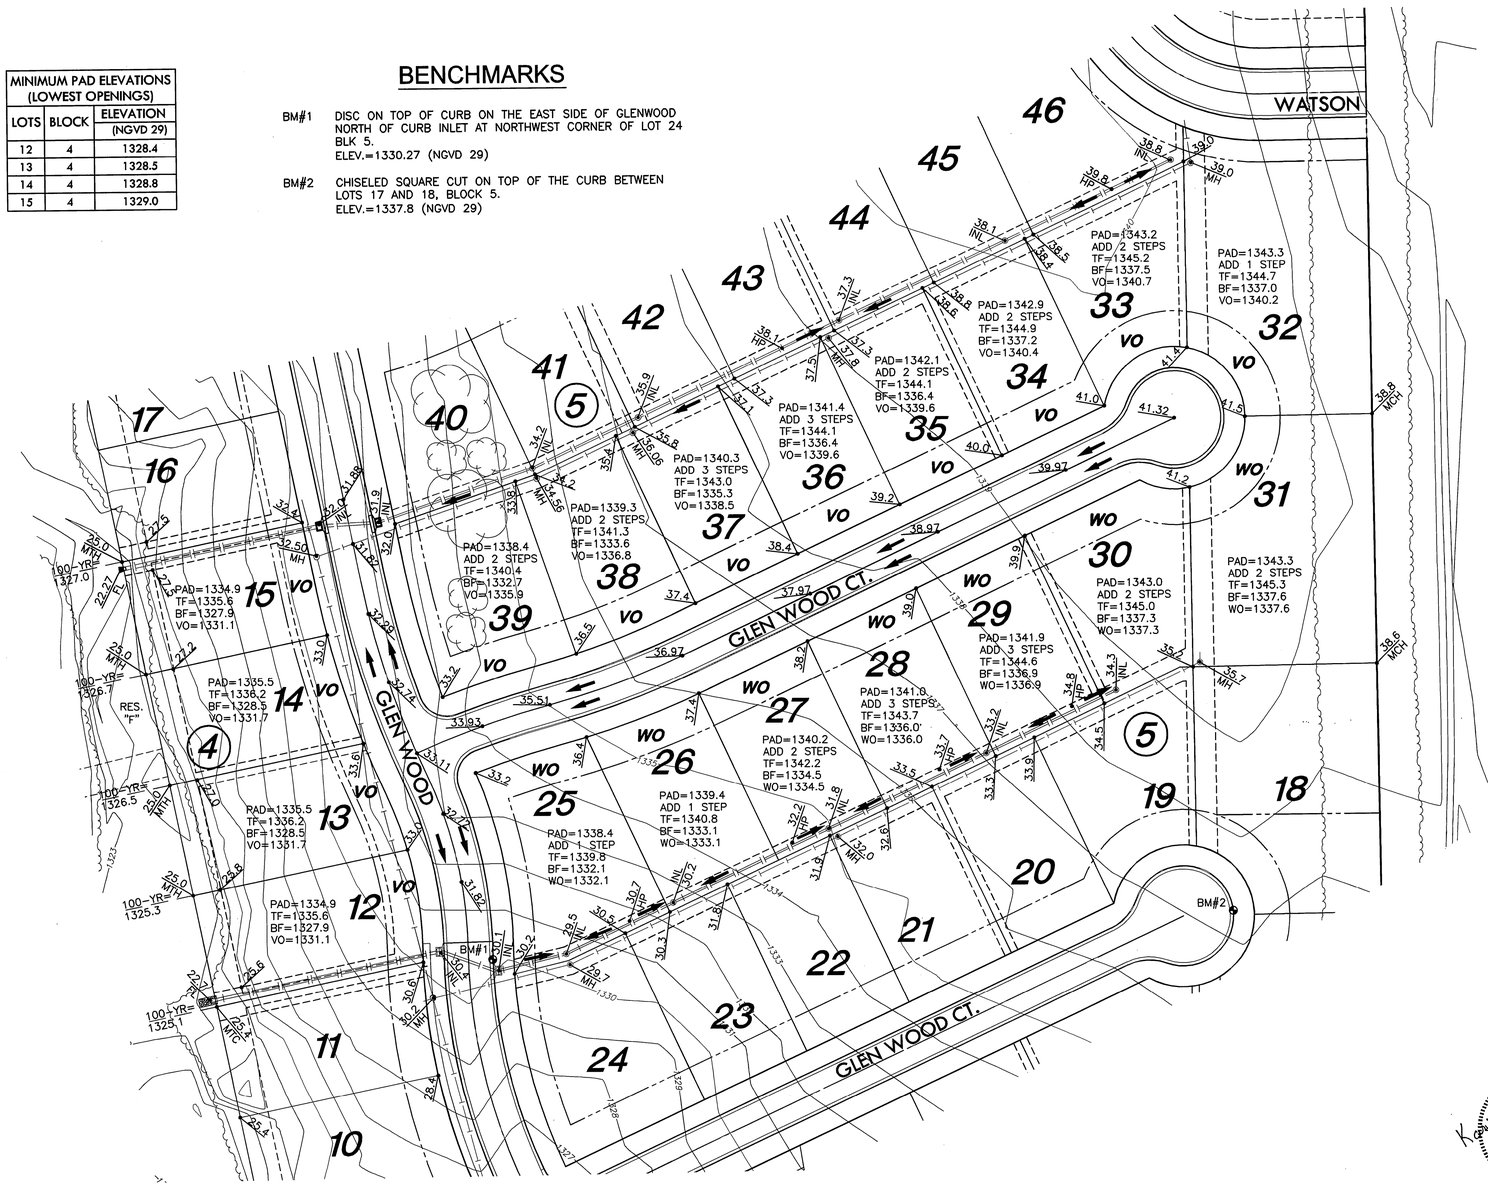

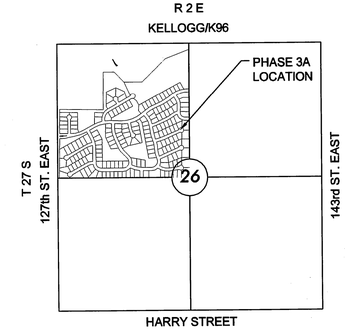

VICINITY MAP

No Scale

N

SCALE: 1"=50'

0 50 100

LEGEND

- DECIDUOUS TREE
- BENCHMARK
- EASEMENT
- BUILDING SETBACK
- STORM SEWER PIPE
- WATER LINE
- SANITARY SEWER LINE
- DIRECTION OF PROPOSED DRAINAGE
- WALK OUT VEIW OUT INFORMATION
- PAD=XXXX.XX ADD X STEP TF=XXXX.XX VO=XXXX.XX MP=XXXX.XX
- SPOT ELEVATOINS
- WO - WALK OUT
- VO - VIEW OUT
- INL - INLET
- MH - MAHHOLE
- HP - HIGH POINT
- MCH - MATCH EXISTING

KARA LYN ANDERSON LICENSED 18596 9/3/15 KANSAS PROFESSIONAL ENGINEER

REVISION HISTORY

DATE	REVISION	REASON
SEPTEMBER, 2015	INITIAL SUBMITTAL	

MKEC
Wichita, KS • 316-684-9600

LOT GRADING PLAN FOR

COUNTRY HOLLOW ADDITION

PHASE 3A

©2015 MKEC Engineering All Rights Reserved www.mkec.com These drawings and their contents, including, but not limited to, all concepts, designs, & ideas are the exclusive property of MKEC Engineering (MKEC), and may not be used or reproduced in any way without the express consent of MKEC.

LOT GRADING PLAN

PROJECT NO.	0401010429
DATE	SEPT. 2015
SCALE	1" = 50'

DESIGNED	DRAWN	CHECKED
JTC	DSN	KLA

NO.	REVISION	DATE

SHEET NO.

1 OF 1

PLOTTED: Thursday, September 03, 2015 @ 10:59AM

\\ICTNAS03\VOL7\CIVIL\04429\DWG\GRAD\LOT GRD PH3A.DWG