UTILITY PLAN

BROOKFIELD ADDITION

WICHITA, SEDGWICK COUNTY, KANSAS

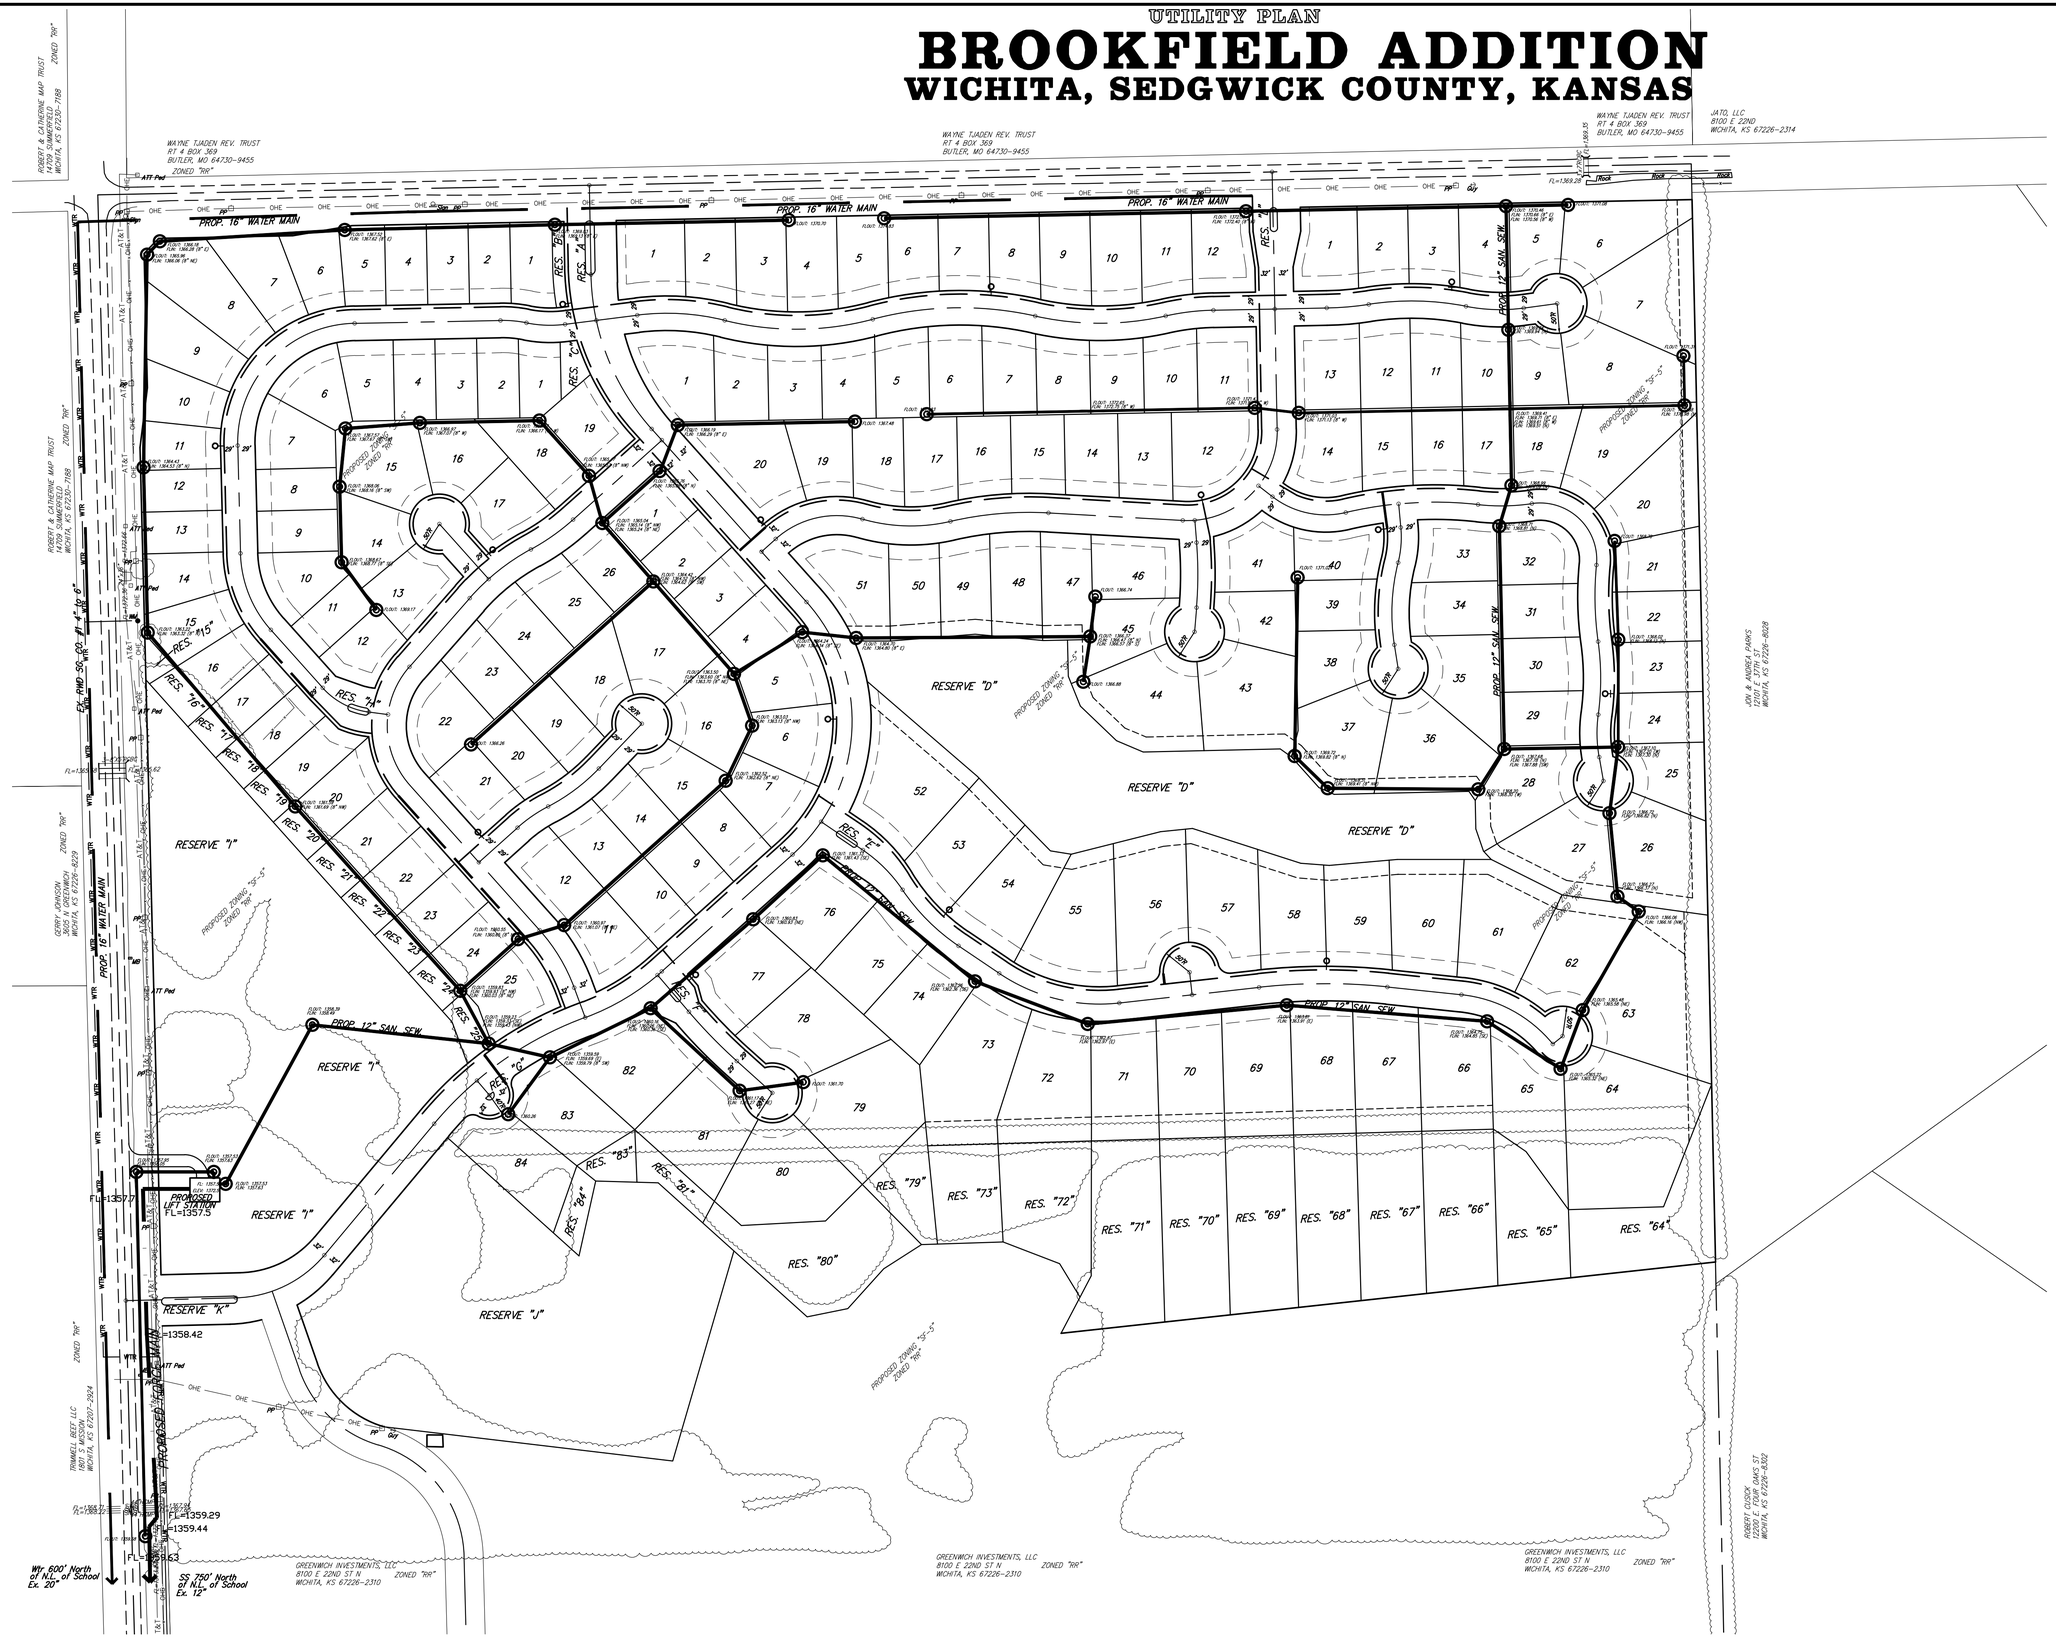

0' 120' 240'

DATE OF PREPARATION: 6 JUNE 2016
DATE OF TOPOGRAPHY: 12 DECEMBER 2008, 10 MAY 2016
CONTOUR INTERVALS = 1 FOOT (CONTOURS PROVIDED BY SEDGWICK COUNTY)

LEGEND

- Proposed Water Line (8" Unless Noted Otherwise)
- WTR — Existing Water Line (8" Unless Noted Otherwise)
- Proposed Fire Hydrant
- Existing Fire Hydrant
- Forced Main
- Proposed Sanitary Sewer Line (8" Unless Noted Otherwise)
- EXSS — Existing Sanitary Sewer Line (8" Unless Noted Otherwise)
- Existing Sanitary Sewer Manhole
- Proposed Sanitary Sewer Manhole
- Proposed Sanitary Sewer Cleanout
- Proposed Sanitary Sewer Flow
- XXXX.XX — Proposed SS Flow to Lift Station / Proposed SS Flow to 18" Gravity

WTR — WATER LINE
AT&T — AT&T LINE
FENCE
OHE — OVERHEAD ELECTRIC LINE
EXSS — SANITARY SEWER
UGE — UNDERGROUND ELECTRIC LINE
STORMWATER SEWER

VICINITY MAP
SEC. 34, T26S, R2E

BROOKFIELD ADDITIO

6 June 2016

Baughman Company , P.A.
315 Ellis St. Wichita, KS 67211 P 316-262-7271 F 316-262-0149
ENGINEERING | SURVEYING | PLANNING | LANDSCAPE ARCHITECTURE

E:\Projects\Ritchie- 37th & Greenwich Plat 16-04-P190\Engineering\Utility Plan\Ritchie 37th & Greenwich UC.dwg-RKR