BARNUM 2ND ADDITION
DRAINAGE PLAN

WICHITA, SEDGWICK COUNTY, KANSAS

Approved
C.O.W.
Joe Hickle
8-16-18

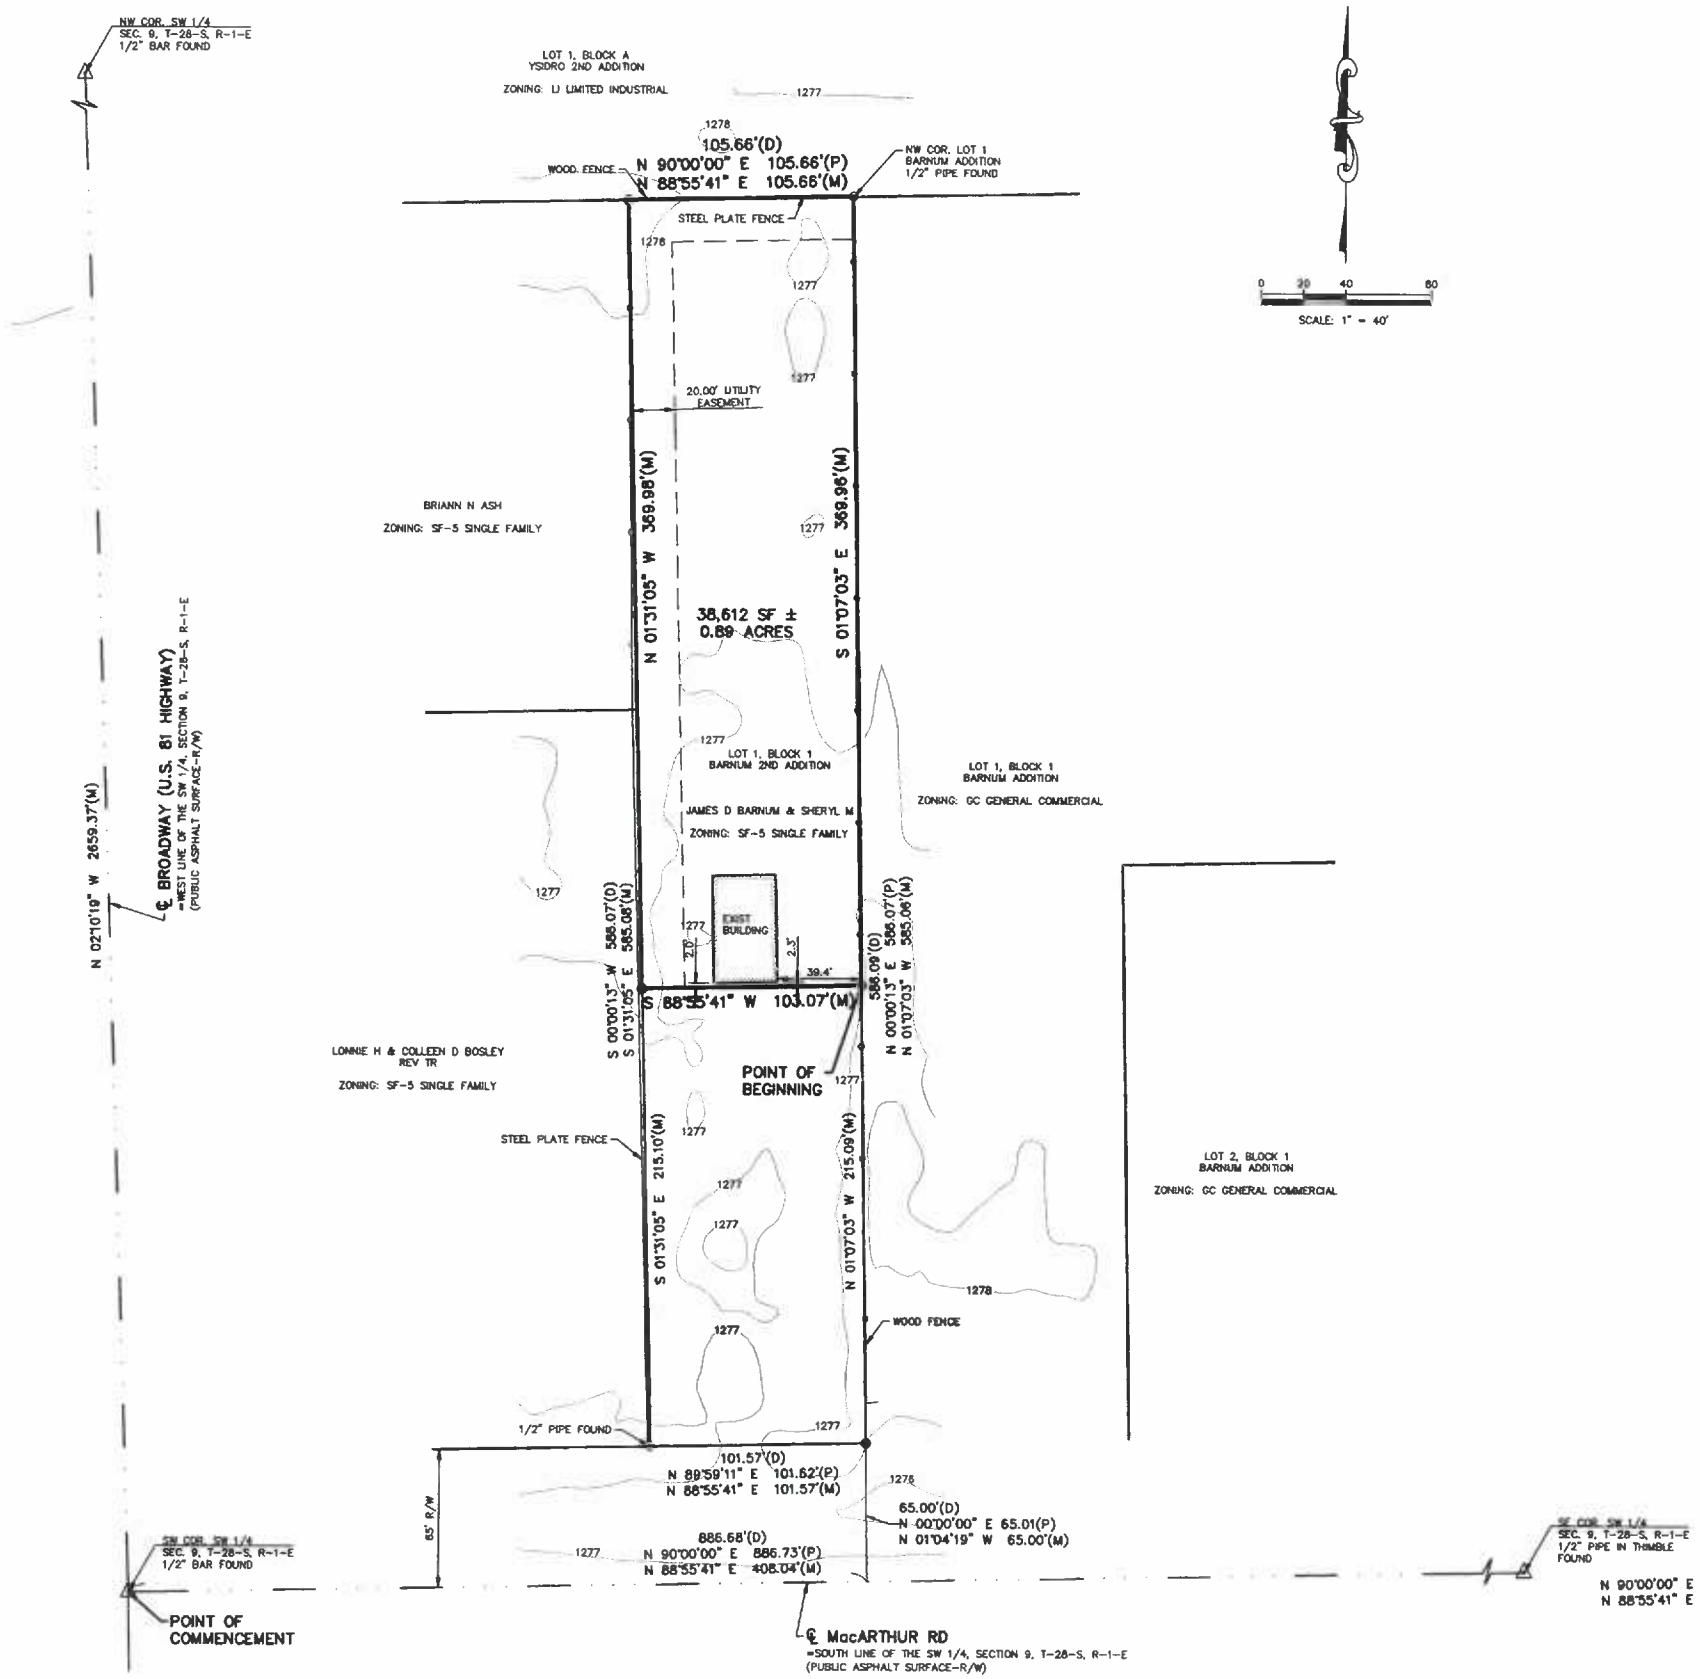

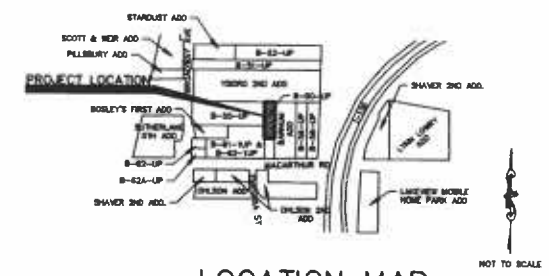

LOCATION MAP
WICHITA, KANSAS

LEGEND

- ○ MONUMENT FOUND
- ● 1/2" X 24" REBAR W/KVE CLS 20 CAP SET
- (P) PLATTED
- (M) MEASURED
- (S.I.) SEPARATE INSTRUMENT
- LINE NOT DRAWN TO SCALE

NOTE:

ALL EXISTING DRAINAGE PATTERNS WILL REMAIN UNCHANGED

DATUM BENCHMARK:

DATUM IS U.S. SURVEY FEET AND REFER TO NAVD88 DATUM BASED ON THE SEDGWICK COUNTY GNSS NETWORK. ORTHOMETRIC HEIGHT WAS CALCULATED USING THE GEOID12B MODEL.

TIMOTHY R. AUSTIN
LICENSED
8-14-18
11492
KANSAS
PROFESSIONAL ENGINEER

KAW VALLEY ENGINEERING
200 N. EMPORIA, SUITE 100
WICHITA, KANSAS 67202
PH. (316) 440-4304 | FAX (316) 440-4309
wh@kveng.com | www.kveng.com

PROJECT NO.	G17_0632
DRAWN BY	JDL
CHECKED BY	JRL
CFN	DRAINAGE_PLAN
SHEET	1 OF 1

PREPARED FOR:
JIM BARNUM
530 E. MacARTHUR ROAD
WICHITA, KS 67216

KAW VALLEY ENGINEERING, INC., IS AUTHORIZED TO OFFER SURVEYING SERVICES BY KANSAS STATE CERTIFICATE OF AUTHORIZATION NO. LS-20. EXPIRES 12/31/18

THIS DRAWING SHALL NOT BE UTILIZED BY ANY PERSON, FIRM, OR CORPORATION IN WHOLE OR IN PART WITHOUT THE SPECIFIC PERMISSION OF KAW VALLEY ENGINEERING, INC.